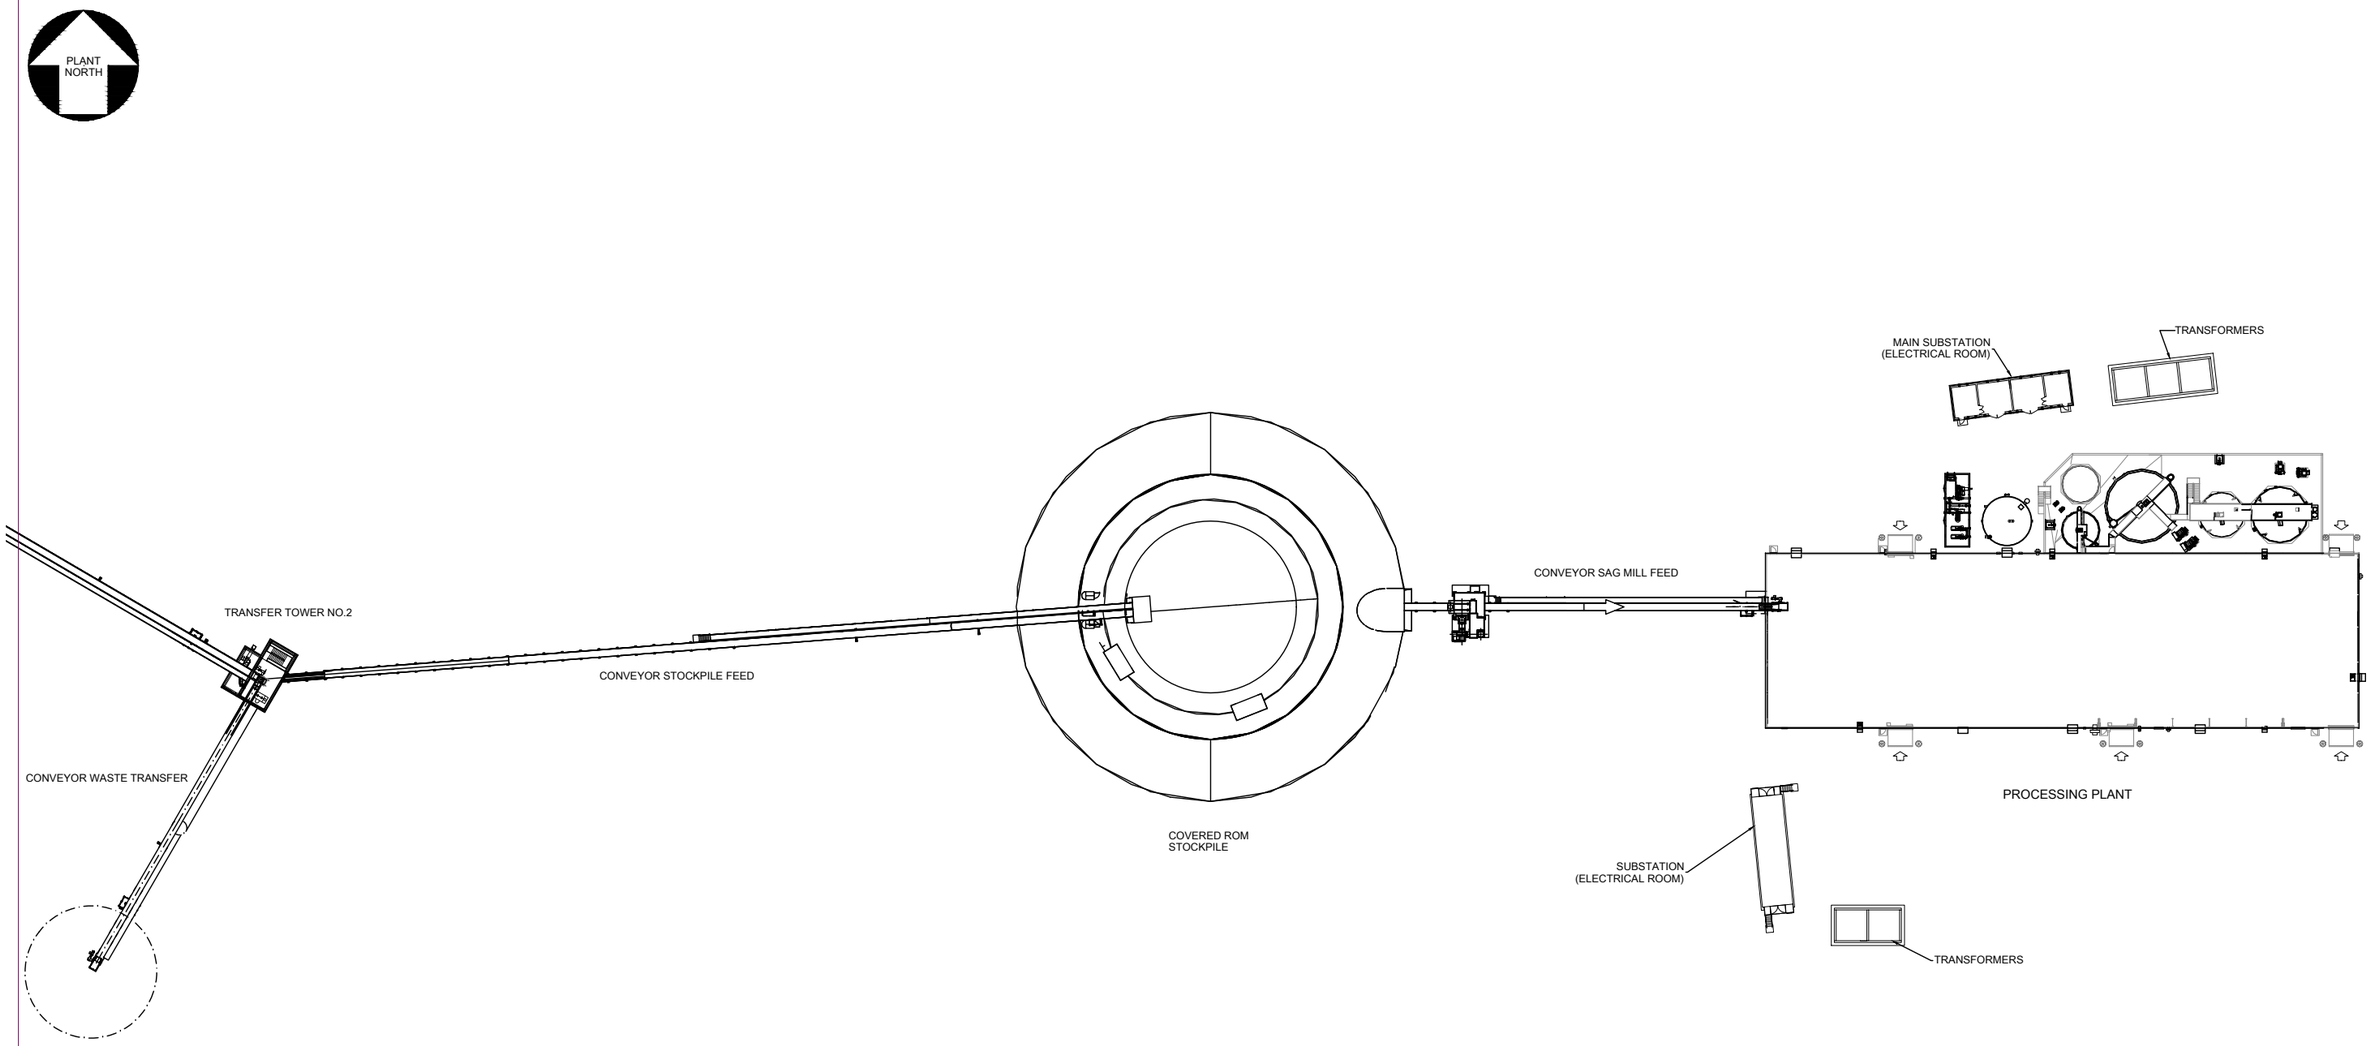

OVERALL GENERAL ARRANGEMENT PLAN

REVISION	DESCRIPTION	INITIALS	DATE
B	Main Sub Station Electrical Room Extended	JC	16.09.20
A	PLANNING AMENDMENTS	GD	01.07.19

PLANNING

JOB TITLE

CURRAGHINALT PROJECT
COUNTY TYRONE, NORTHERN IRELAND
FOR DALRADIAN GOLD LIMITED

DRAWING TITLE

PROCESSING LINE
OVERALL GENERAL ARRANGEMENT PLAN

SCALE	DRAWN BY	CHECKED BY	DATE
1:1000	BA	DE	OCT-17

JOB NUMBER	DRAWING NUMBER	REVISION
C3515	S01	B