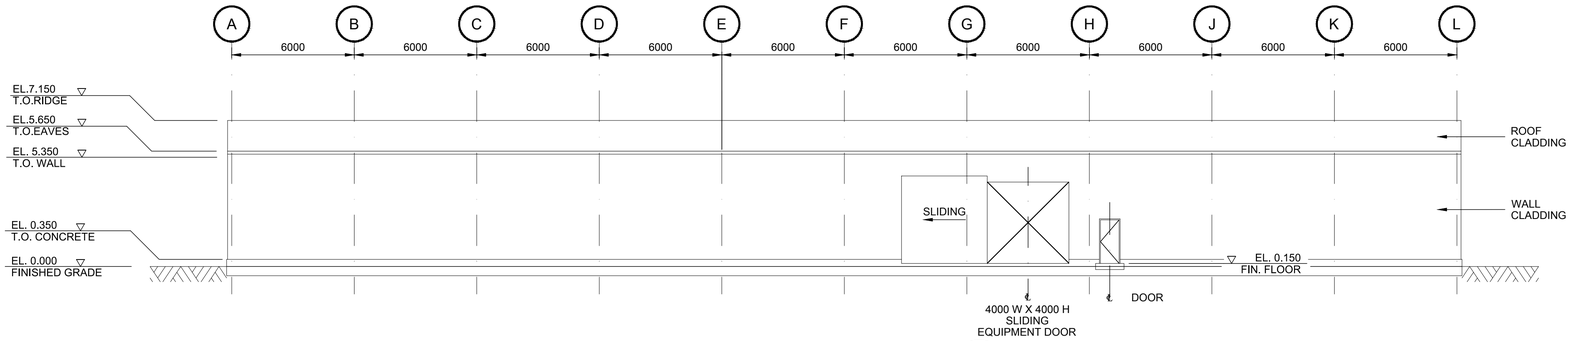

ELEVATION ON GRID 8

LOOKING NORTH

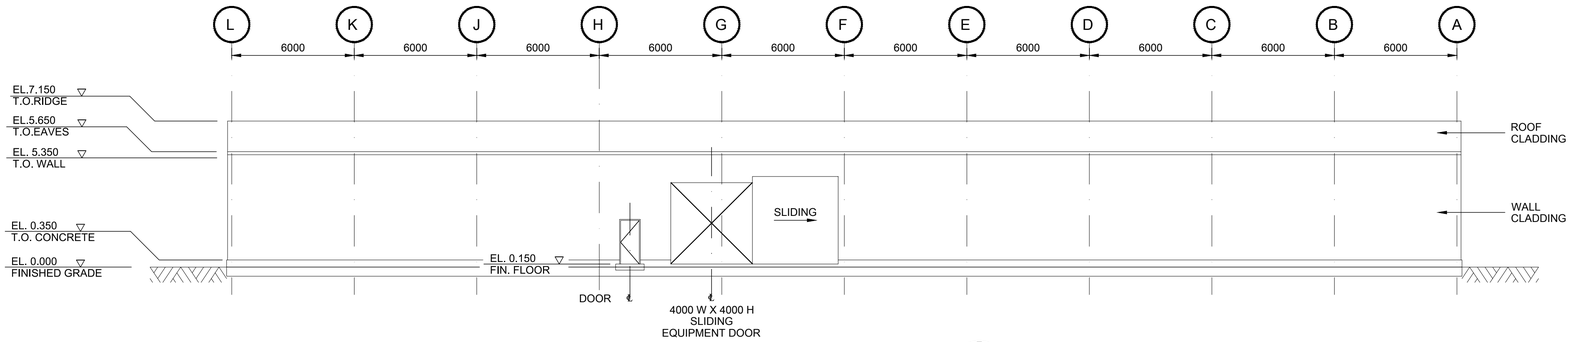

ELEVATION ON GRID 1

LOOKING SOUTH

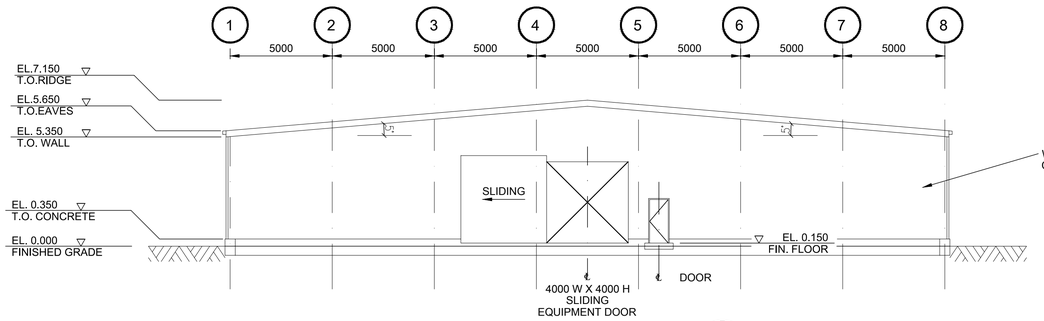

ELEVATION ON GRID A

LOOKING EAST

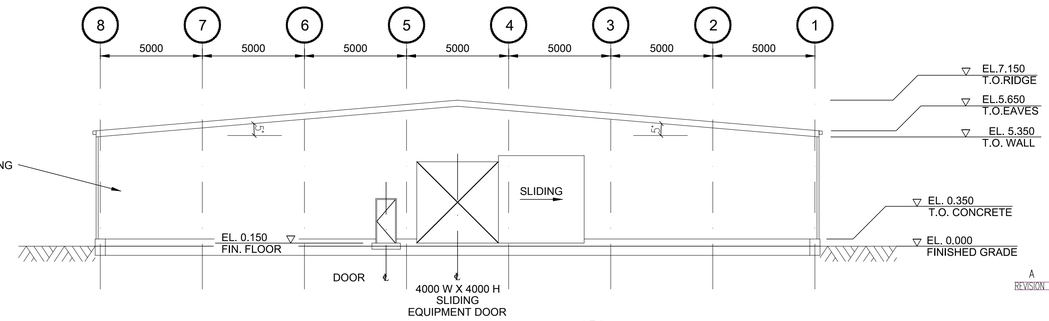

ELEVATION ON GRID L

LOOKING WEST

NOTES:

1. FOR NOTES SEE DRAWING C3515-S24.

REVISION	DESCRIPTION	INITIALS	DATE
A	Roof Structure Added	JC	16.09.20

PLANNING

JOB TITLE

CURRAGHINALT PROJECT
COUNTY TYRONE, NORTHERN IRELAND
FOR DALRADIAN GOLD LIMITED

DRAWING TITLE

WATER TREATMENT PLANT
ELEVATIONS

SCALE	DRAWN BY	CHECKED BY	DATE
1:150	BA	DE	OCT-17

JOB NUMBER	DRAWING NUMBER	REVISION
C3515	S25	A