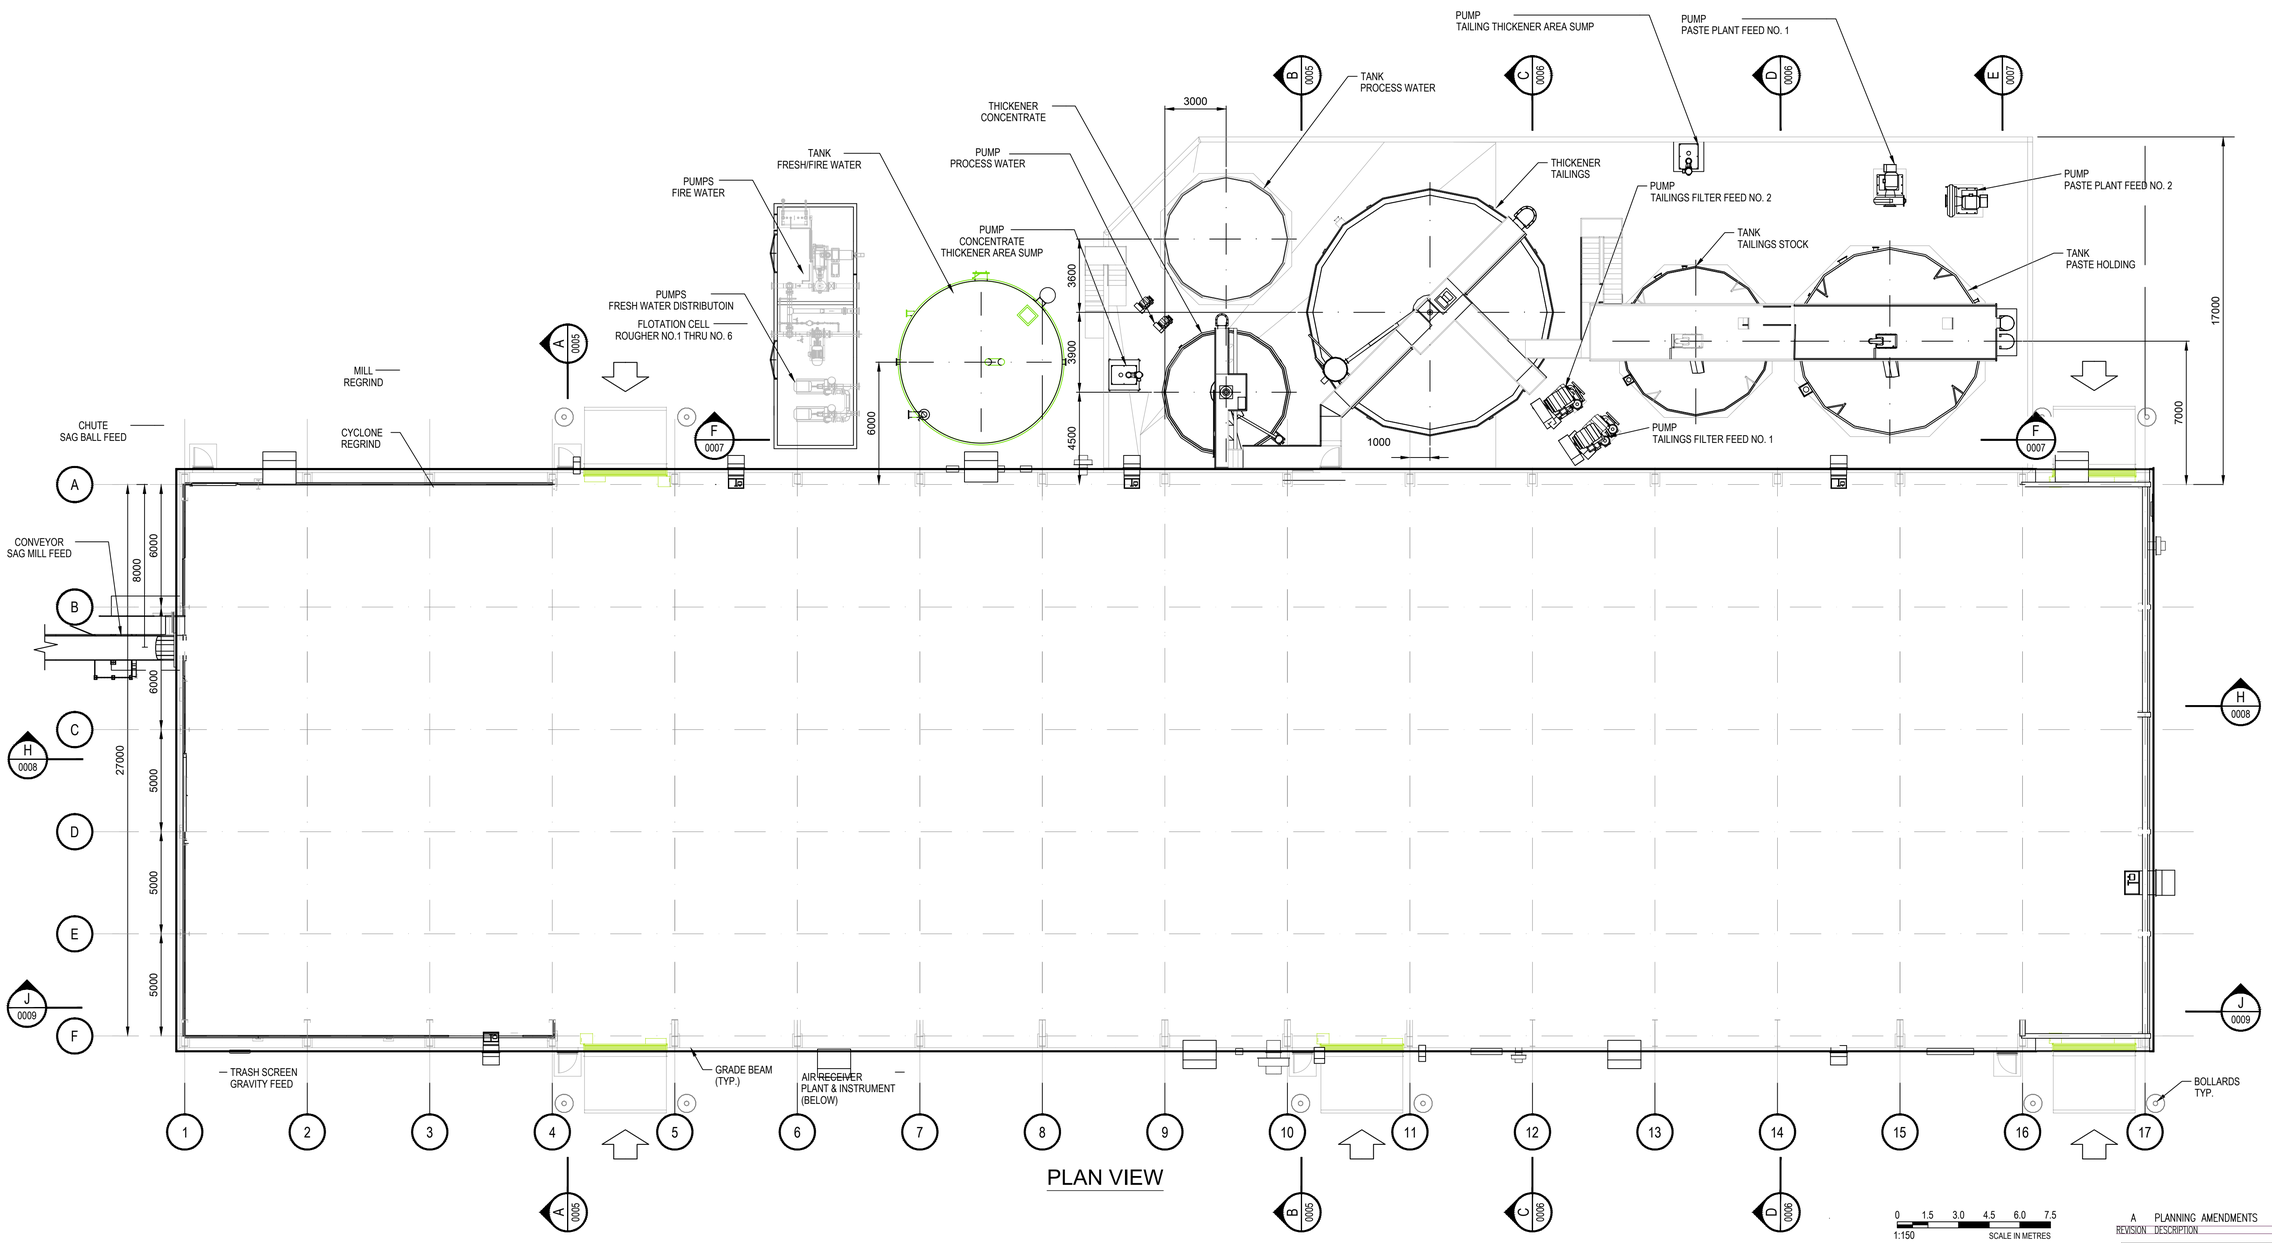

PLAN VIEW

0 1.5 3.0 4.5 6.0 7.5
1:150 SCALE IN METRES

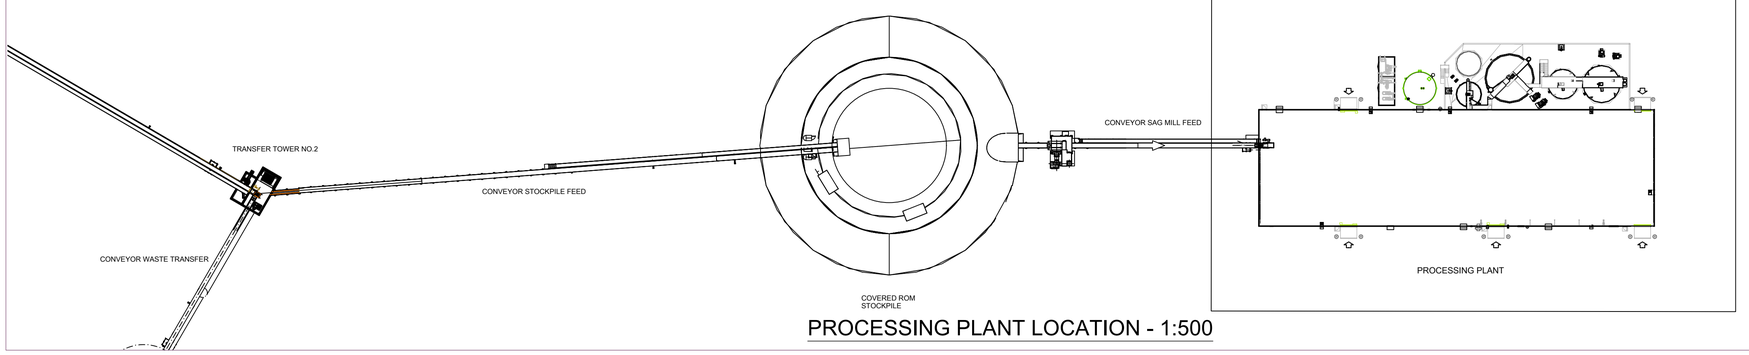

PROCESSING PLANT LOCATION - 1:500

REVISION	DESCRIPTION	INITIALS	DATE
A	PLANNING AMENDMENTS	GD	1.07.19

PLANNING

JOB TITLE
CURRAGHINALT PROJECT
COUNTY TYRONE, NORTHERN IRELAND
FOR DALRADIAN GOLD LIMITED

DRAWING TITLE
PROCESSING PLANT
PLAN SHEET 1

SCALE	DRAWN BY	CHECKED BY	DATE
1:150	BA	DE	OCT – 17

JOB NUMBER	DRAWING NUMBER	REVISION
C3515	S06	A