BOX-CUT SUPPORT DESIGN
CROSS SECTION A-A'

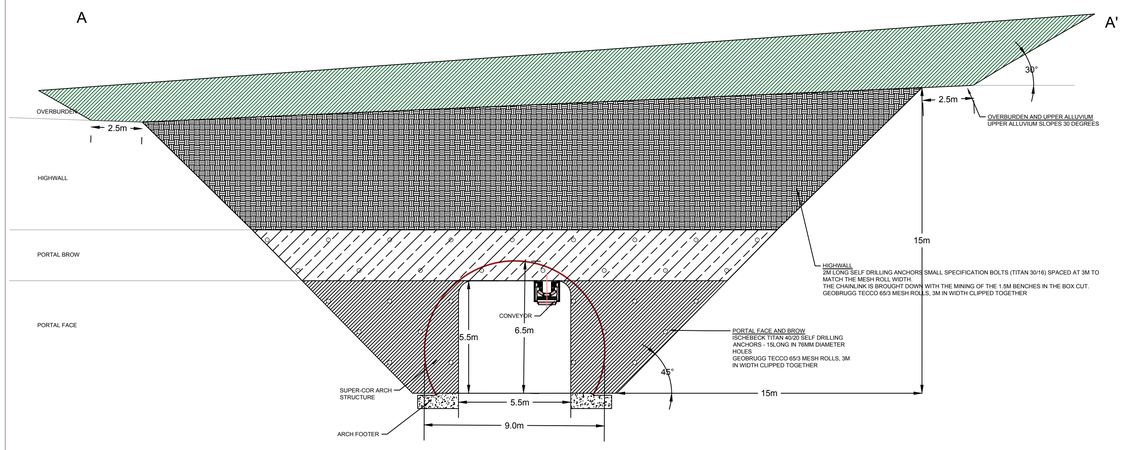

BOX-CUT SUPPORT DESIGN
PLAN VIEW

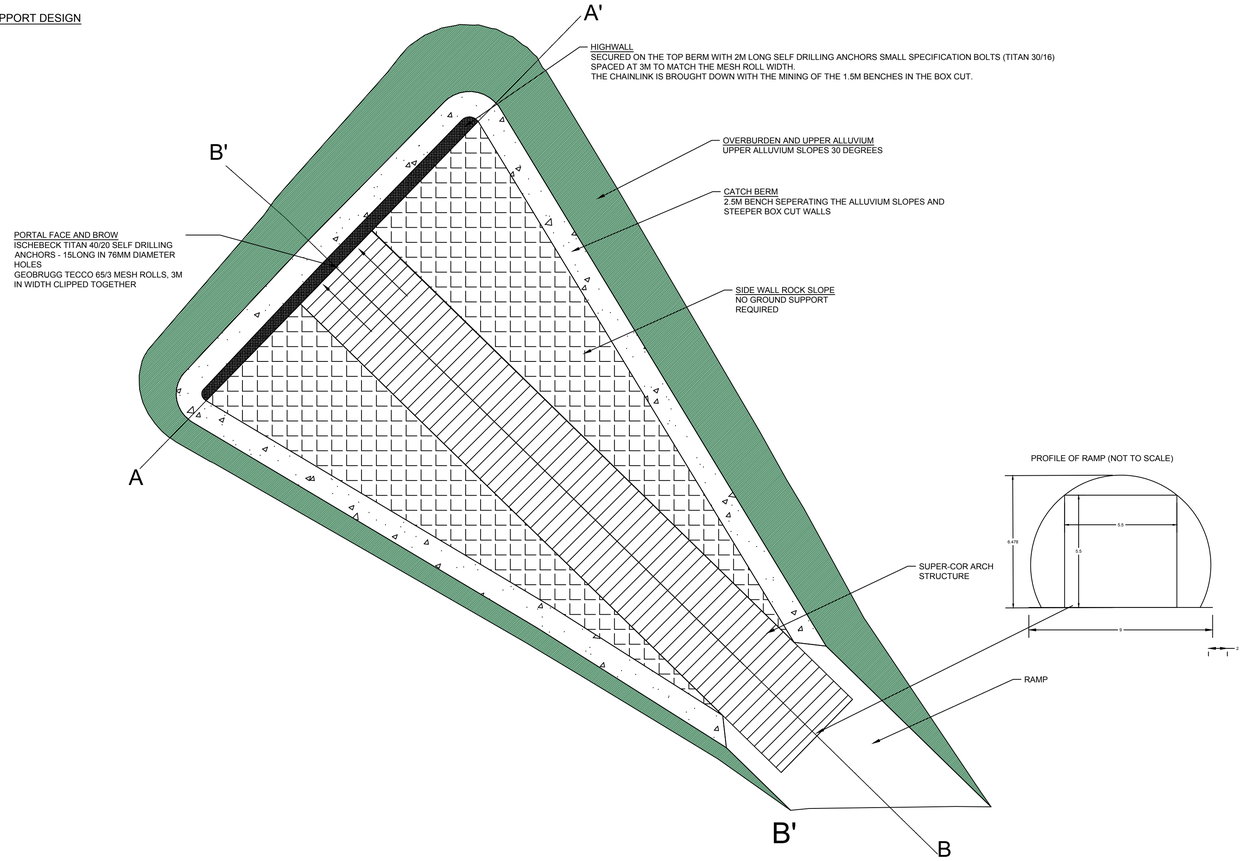

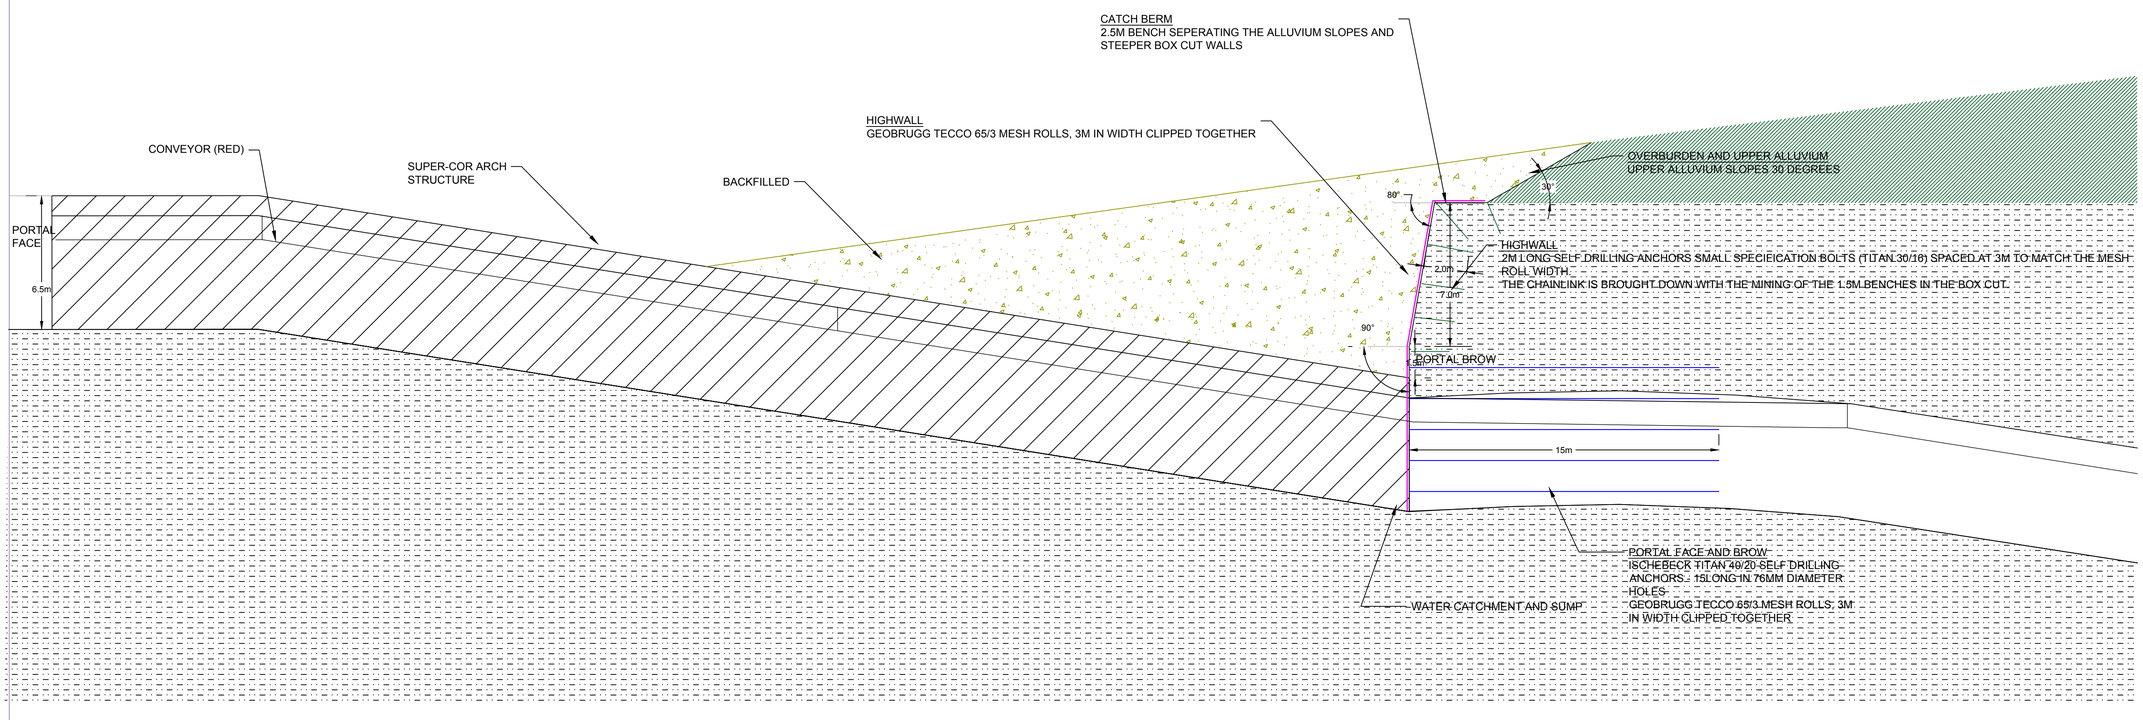

REVISION	DESCRIPTION	INITIALS	DATE
A	Planning Amendments	GD	1.07.19

PLANNING

JOB TITLE

CURRAGHINALT PROJECT
COUNTY TYRONE, NORTHERN IRELAND
FOR DALRADIAN GOLD LIMITED

DRAWING TITLE

PORTAL
GENERAL ARRANGEMENT PLANS

SCALE	DRAWN BY	CHECKED BY	DATE
1:150	BA	DE	OCT-17

JOB NUMBER	DRAWING NUMBER	REVISION
C3515	S26	A