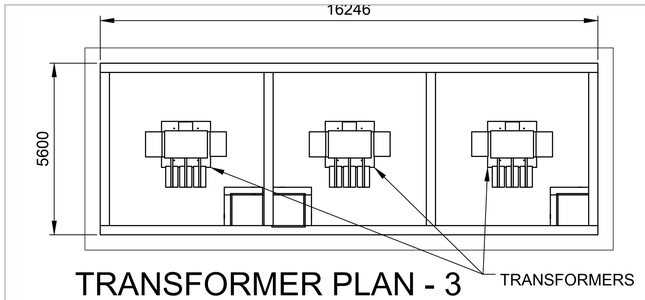

TRANSFORMER PLAN - 3

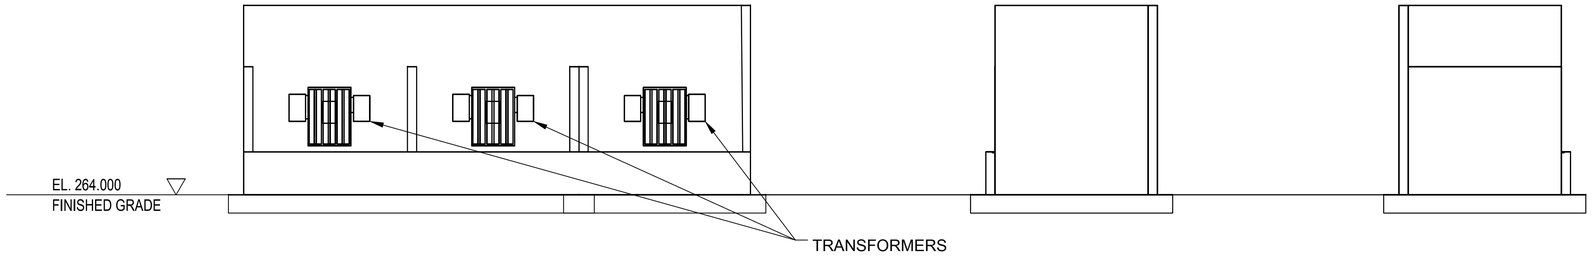

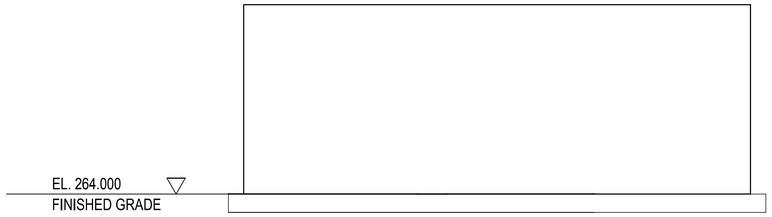

TRANSFORMER ELEVATIONS - 3

FINISHES

Walls - Masonry with sand cement render painted green.

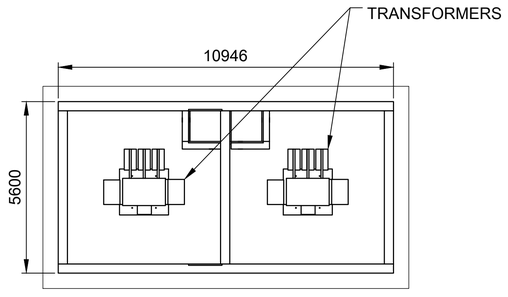

TRANSFORMER PLAN - 2

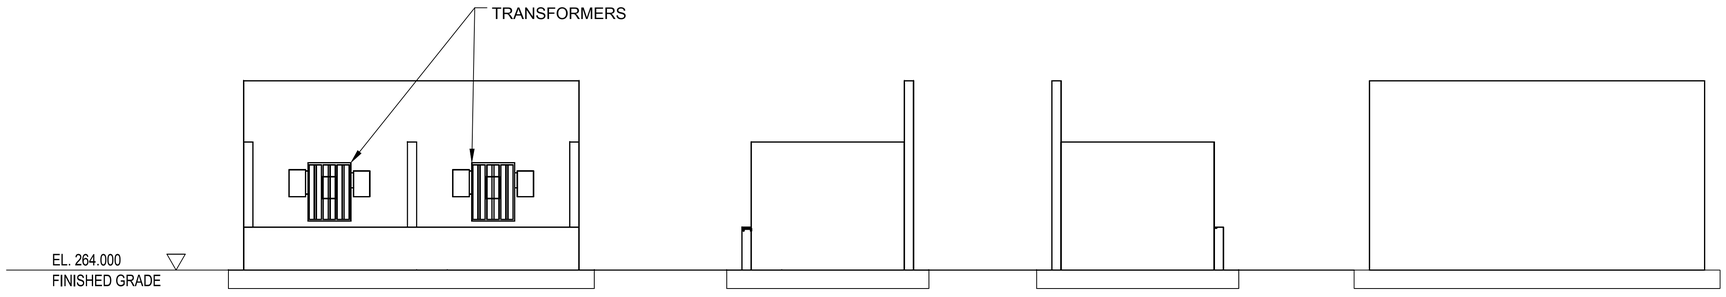

TRANSFORMER ELEVATIONS - 2

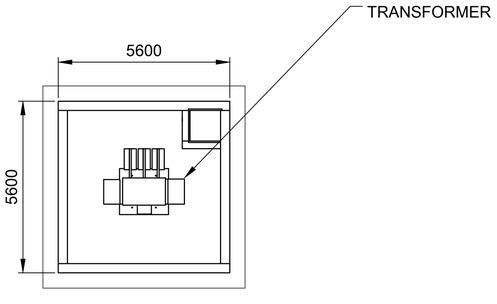

TRANSFORMER PLAN - 1

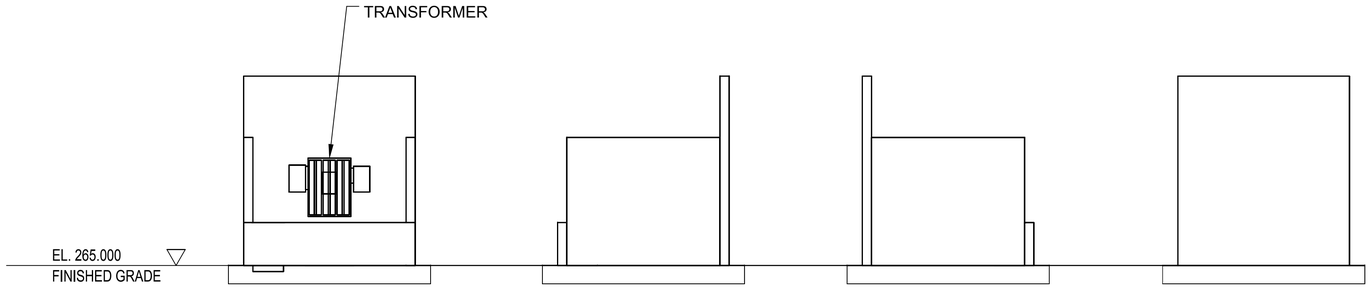

TRANSFORMER ELEVATIONS - 1

REVISION DESCRIPTION | INITIALS | DATE

NOT FOR CONSTRUCTION

PLANNING

JOB TITLE

CURRAGHINALT PROJECT
COUNTY TYRONE, NORTHERN IRELAND
FOR DALRADIAN GOLD LIMITED

DRAWING TITLE

TRANSFORMERS
PLANS & ELEVATIONS

SCALE	DRAWN BY	CHECKED BY	DATE
1:100	BA	DE	OCT-17

JOB NUMBER	DRAWING NUMBER	REVISION
C3515	S30	