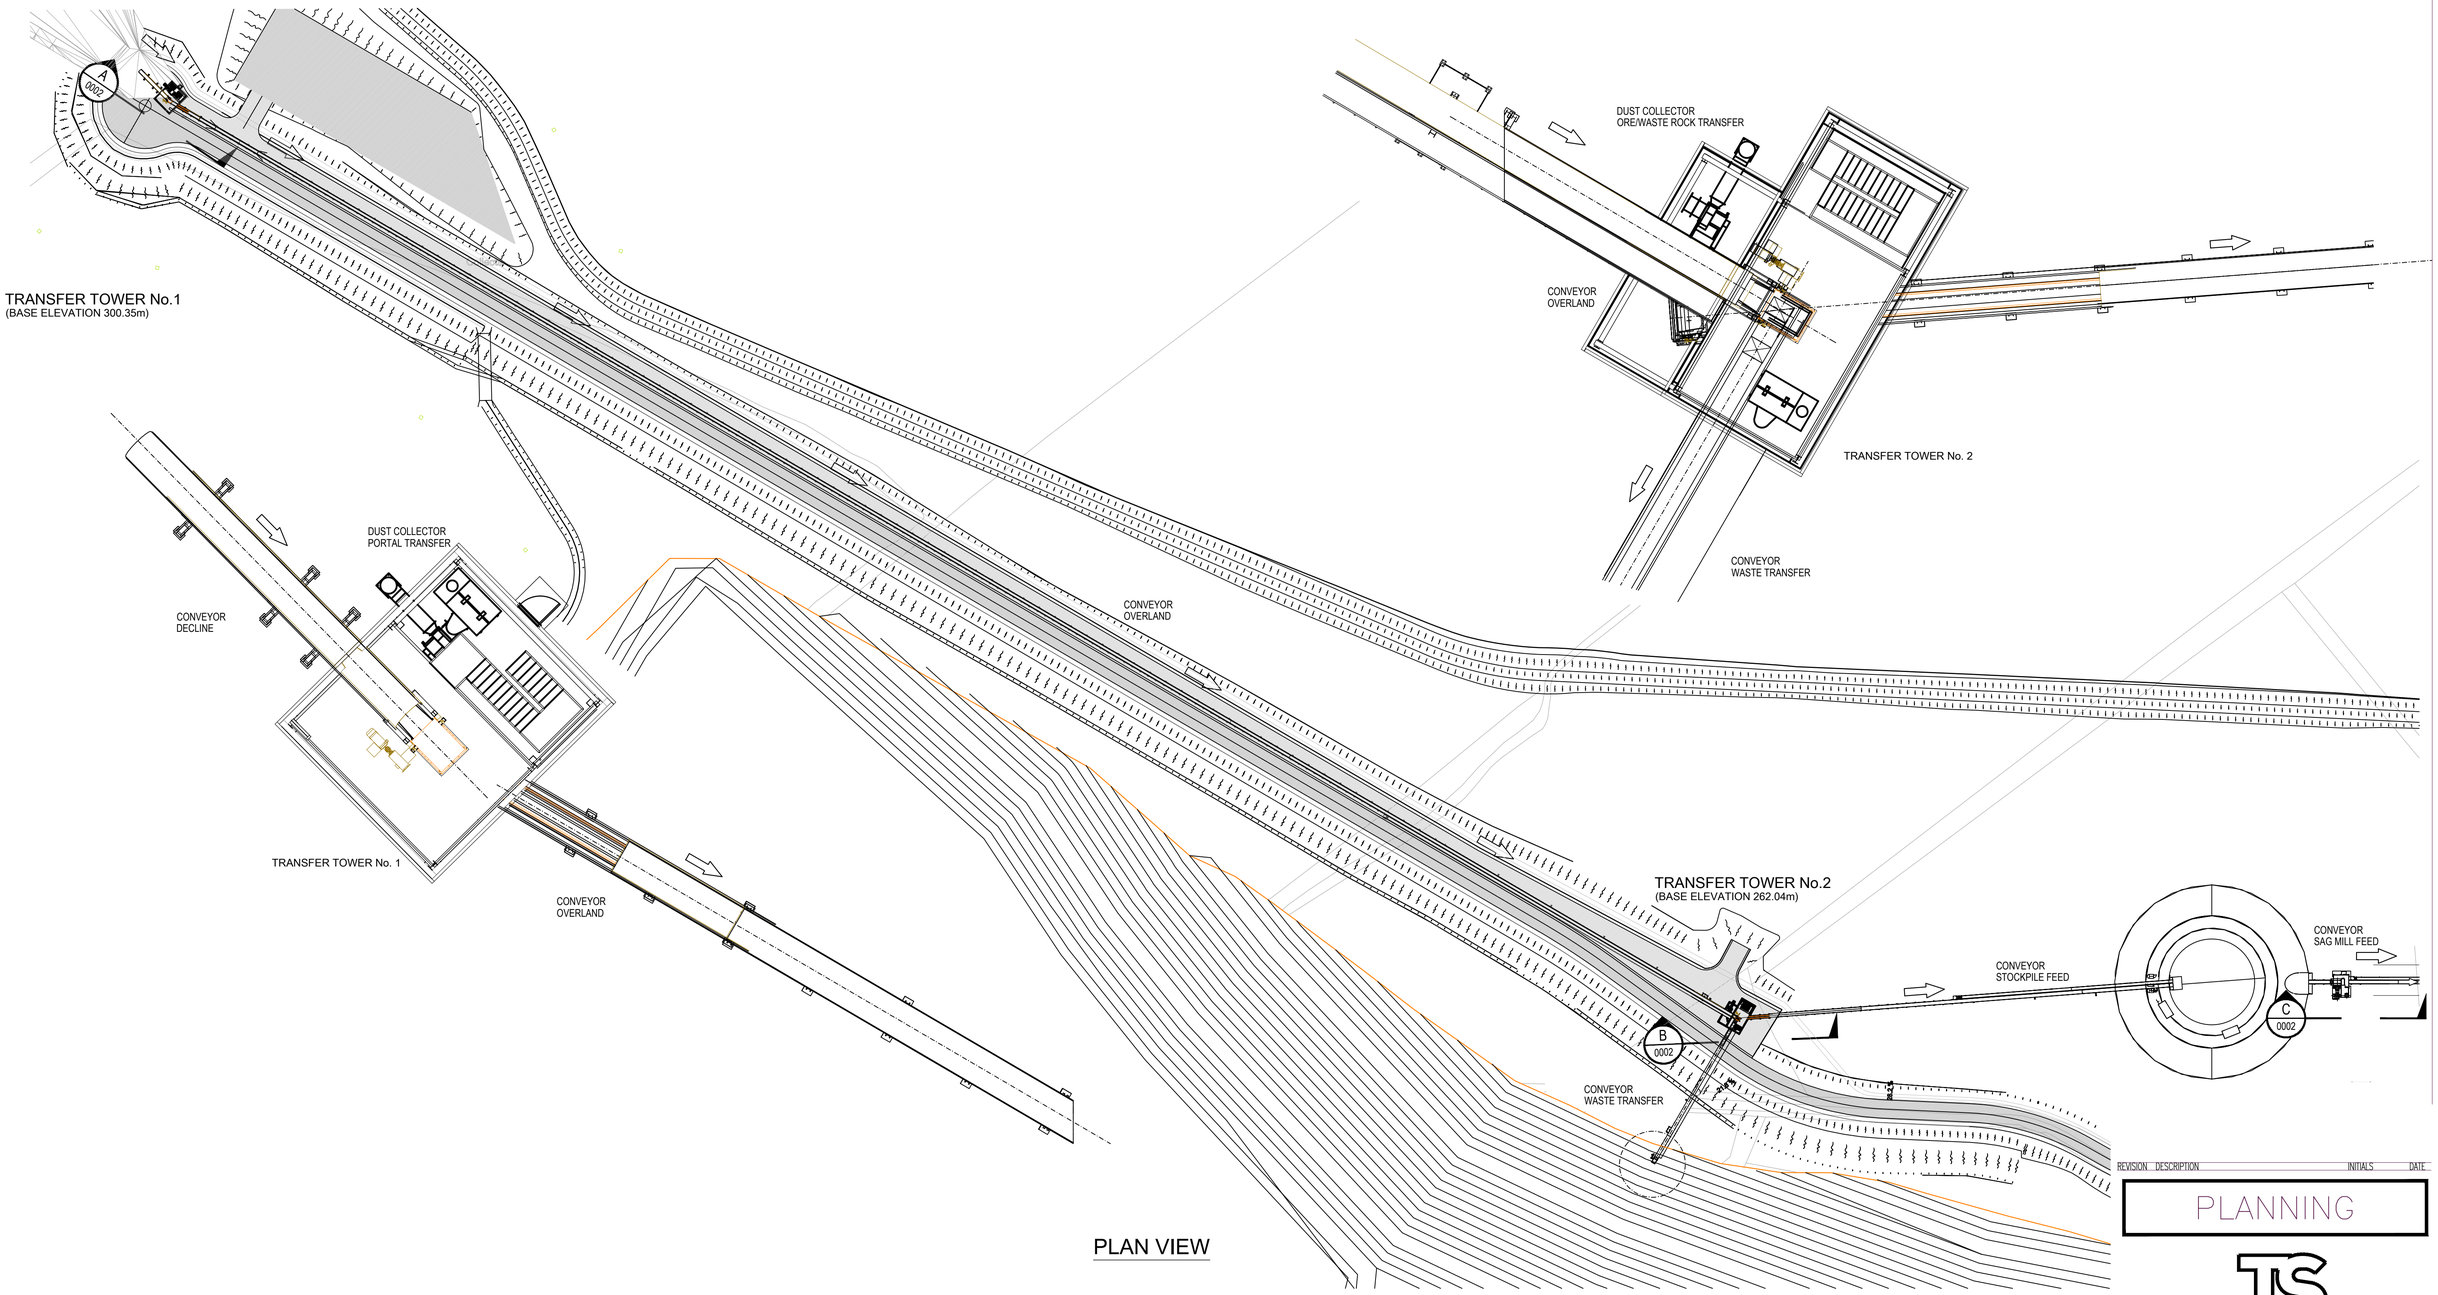

PLAN VIEW

REVISION	DESCRIPTION	INITIALS	DATE

PLANNING

TS

JOB TITLE

CURRAGHINALT PROJECT
COUNTY TYRONE, NORTHERN IRELAND
FOR DALRADIAN GOLD LIMITED

DRAWING TITLE

CONVEYOR TRANSFER TOWERS
OVERALL GENERAL ARRANGEMENT PLANS

SCALE	DRAWN BY	CHECKED BY	DATE
As Shown	BA	DE	JULY-19

JOB NUMBER	DRAWING NUMBER	REVISION
C3515	S34	–