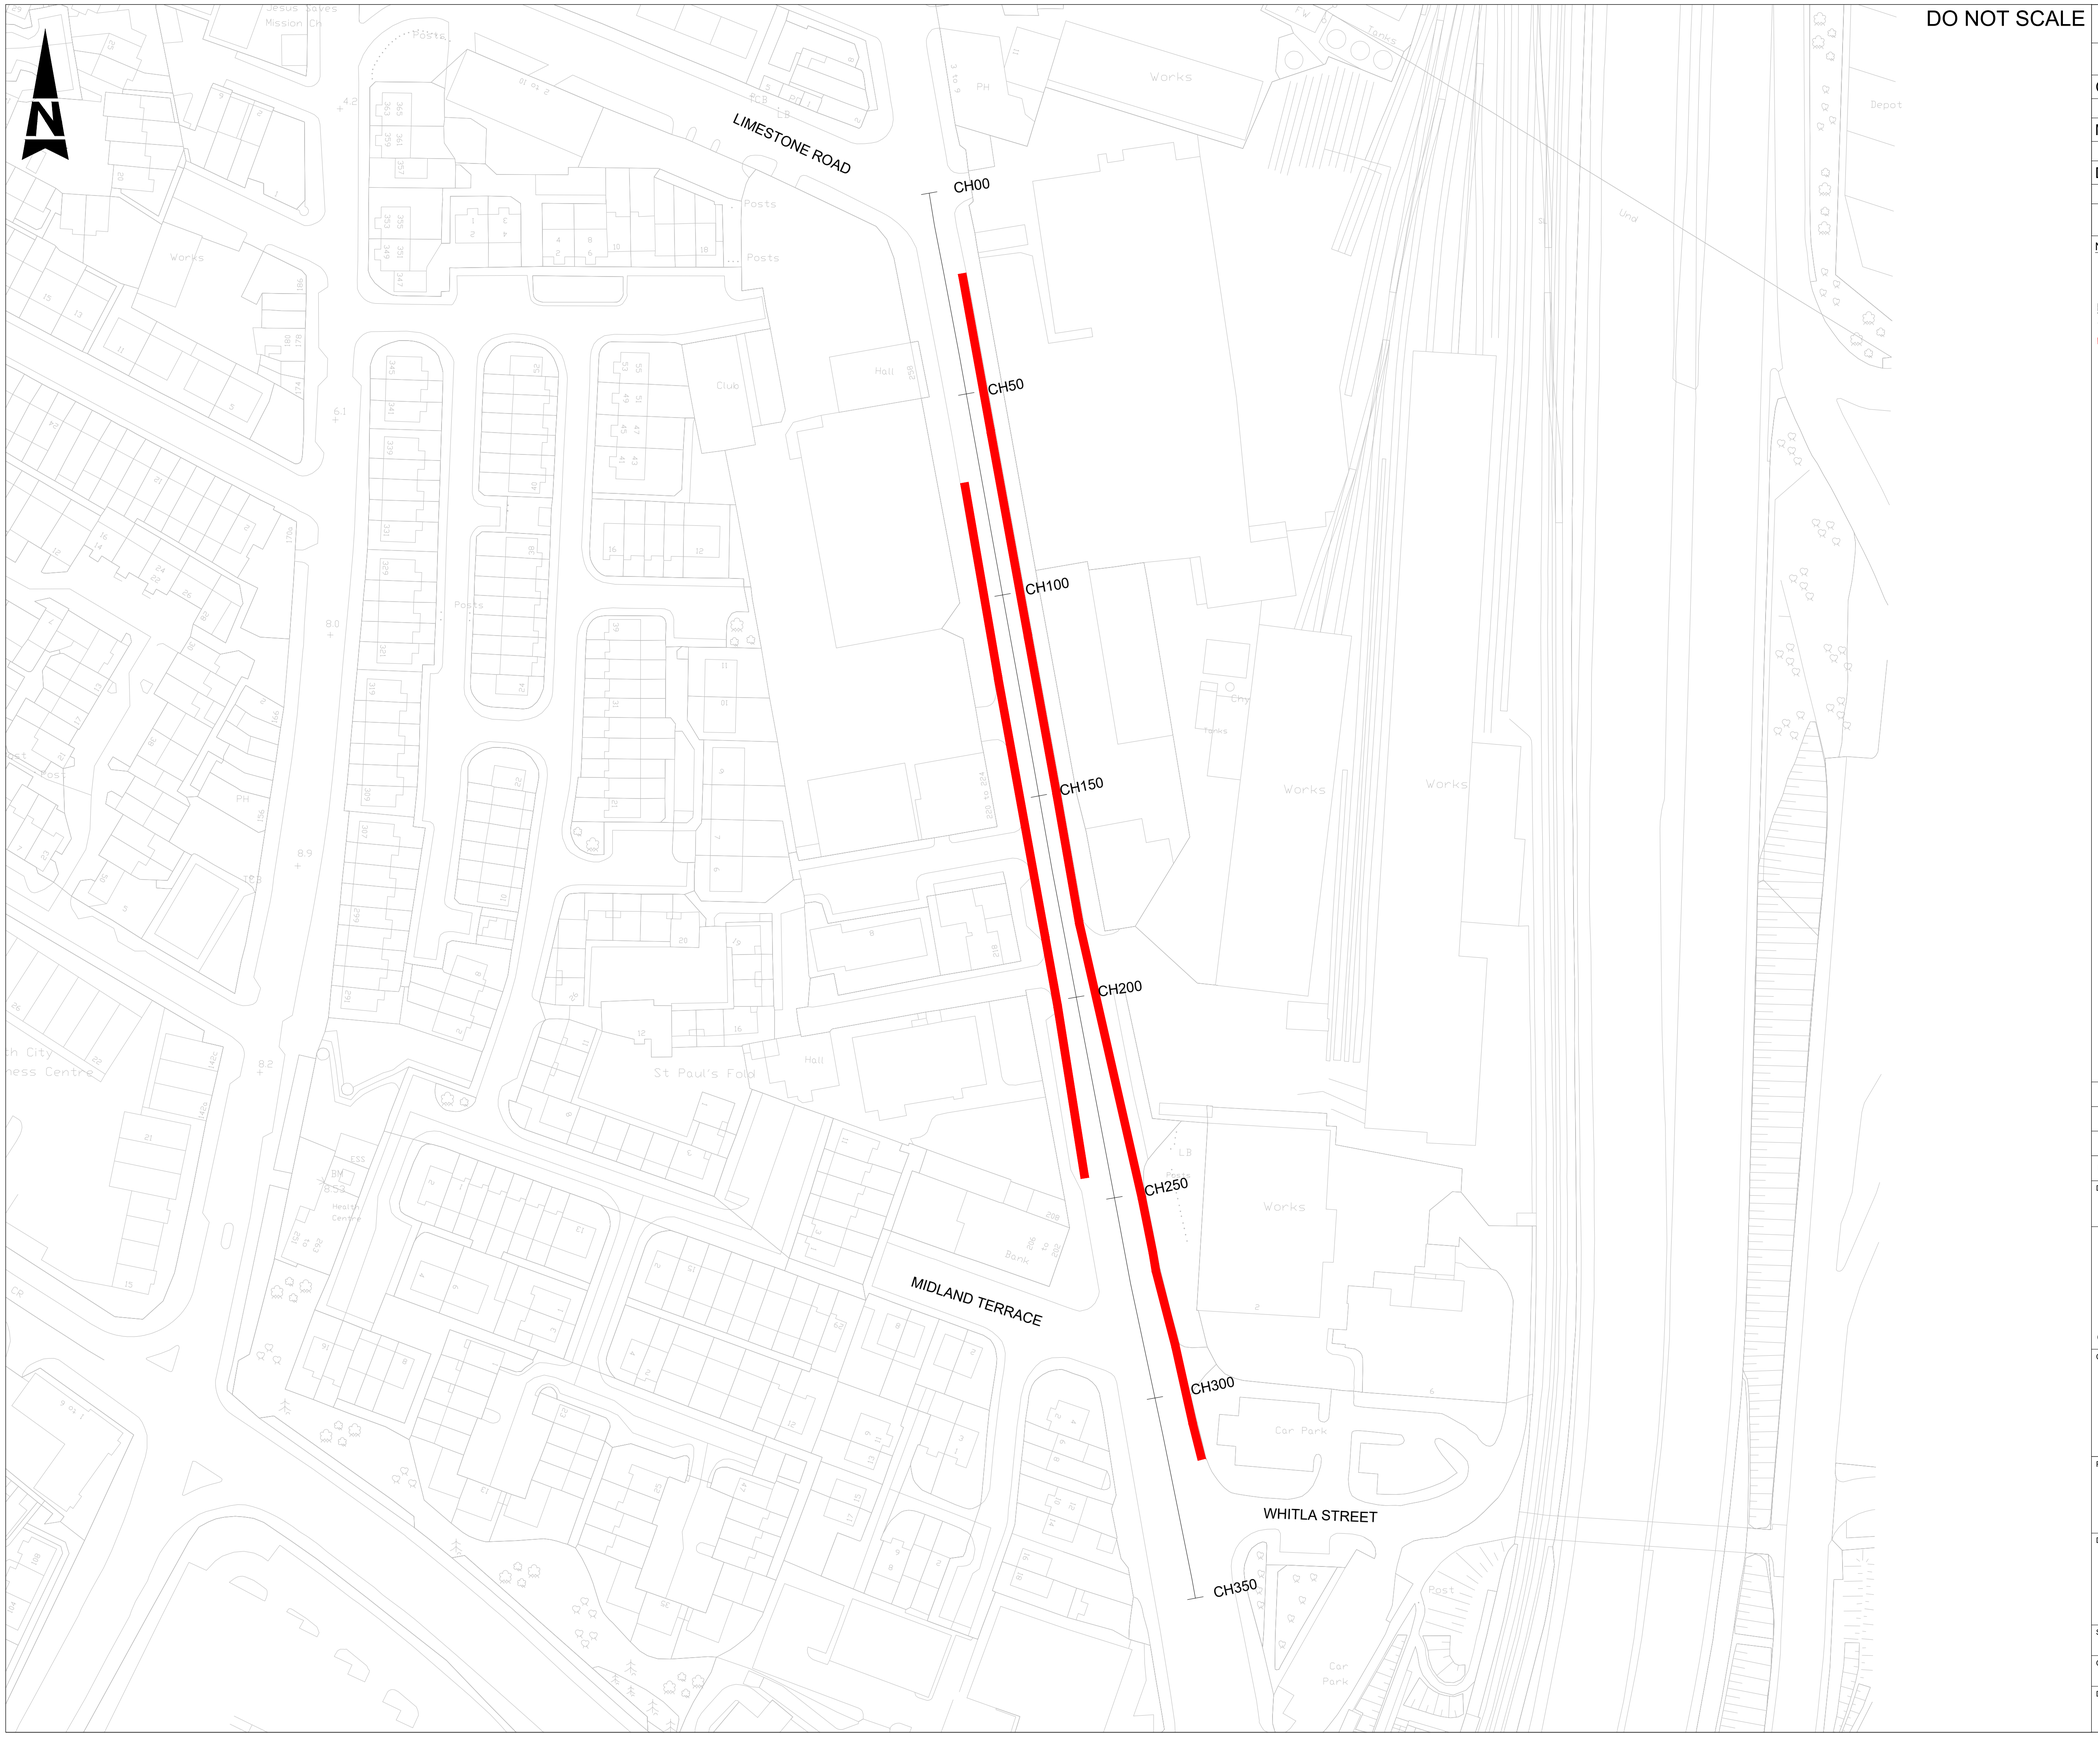

DO NOT SCALE

SAFETY, HEALTH AND ENVIRONMENTAL INFORMATION

In addition to the hazards/risks normally associated with the types of work detailed on this drawing, note the following:

CONSTRUCTION

MAINTENANCE/CLEANING

DECOMMISSIONING/DEMOLITION

It is assumed that all works will be carried out by a competent contractor working, where appropriate, to an approved method statement

NOTES:

1. THE EXISTING SIGN PLATE IS TO REMAIN WITH EITHER AN ADDITIONAL SUBPLATE ADDED OR STICKER ADDED TO SIGN TO SHOW NEW BUS LANE OPERATION TIMES.

KEY

OS MAPPING

EXTENT OF EXISTING BUS LANES TO REMAIN UNCHANGED.

INDICATED BUS LANES TO OPERATE
7:30-9:30AM
3:30-6:30PM

Rev.	Date	Description	By	Chk'd	App'd

Drawing Status: FOR INFORMATION

Suitability: S2

AtkinsRéalis
The Vantage, 5th Floor,
32-36 Great Victoria Street
Belfast BT2 7BA

+44 (0)2890 788600
+44 (0)2890 788688
www.atkinsglobal.com

Copyright © Atkins Limited (2025)

Client: Department for Infrastructure; An Roinn Bonneagair; Department for Infrastructure www.infrastructure-ni.gov.uk

Project Title: EXPERIMENTAL TRAFFIC CONTROL SCHEME, NORTHERN ARTERIAL ROUTES, BUS LANES, BELFAST

Drawing Title: YORK STREET TRO DRAWING

Scale	Designed	Drawn	Checked	Authorised
1:750	SO	SO	SY	CD
Original Size	Date	Date	Date	Date
A1	18/05/2026	18/05/2026	22/05/2026	22/05/2026

Drawing Number: 5225983-ATK-04c-XX-DR-0001

Revision: P01