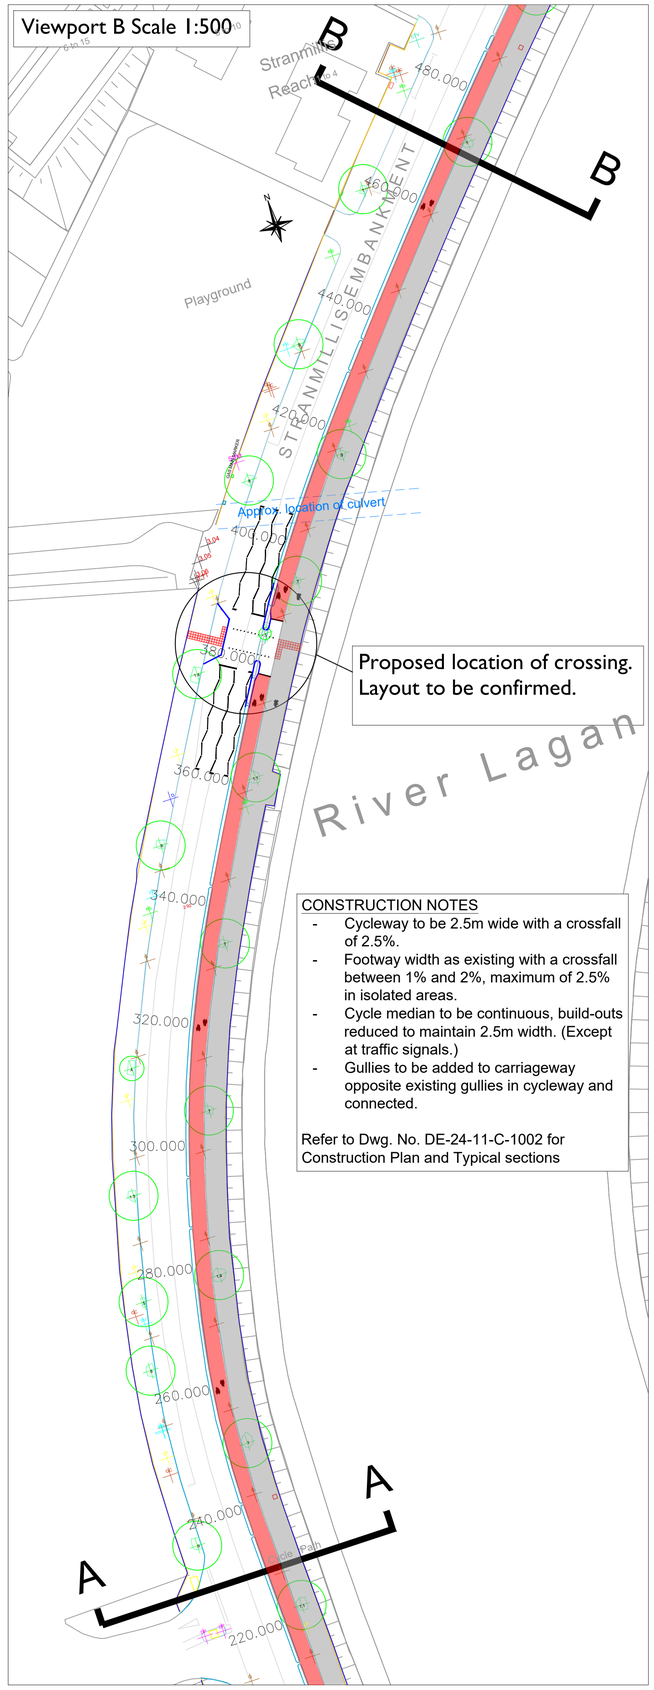

CONSTRUCTION NOTES

- Cycleway to be 2.5m wide with a crossfall of 2.5%.
- Footway width as existing with a crossfall between 1% and 2%, maximum of 2.5% in isolated areas.
- Cycle median to be continuous, build-outs reduced to maintain 2.5m width. (Except at traffic signals.)
- Gullies to be added to carriageway opposite existing gullies in cycleway and connected.

Refer to Dwg. No. DE-24-11-C-1002 for Construction Plan and Typical sections

Based upon the Ordnance Survey of Northern Ireland 1:1000 Scale Map with the Permission of the Director and Chief Executive.
© Crown Copyright
Unauthorised reproduction infringes Crown Copyright and may lead to prosecution or civil proceedings.

cyclists at crossing.

OS Ref:

CONSTRUCTION KEY / NOTES:-

1. Denotes dropped kerbs to facilitate
2. Denotes existing OSNI
3. Denotes area of existing cycleway to be resurfaced. (To be confirmed on-site with DfI representative.) Refer to DE-24-11-P-1002 for construction information.
4. Denotes area of existing footway to be resurfaced. (To be confirmed on-site with DfI representative.) Refer to DE-24-11-P-1002 for construction information
5. Denotes area of corduroy tactile paving (buff coloured). Refer to DE-24-11-P-1002 for construction information
6. Denotes area of red tactile paving. Refer to DE-24-11-P-1002 for construction information.

6. For General Layout refer to dwg. no. DE-24-11-P-1001.
7. For Construction Plan refer to dwg. no. DE-24-11-P-1002.
8. For Cross Sections refer to dwg. no. DE-24-11-P-1003 to 1005
9. For Proposed drainage refer to dwg. no. DE-24-11-P-1006

Air Valve	AV
Bollard	BO
BT Cabinet	BTC
BT Manhole (Square)	BT
BT Pole	BTP
Bus Stop	BS
Camera Pole	CP
Control Box	CB
Earth Rod	ER
Fire Hydrant	FH
Fire Hydrant Marker	FHM
Gas Cover	GC
Gully	G
Gully (Side)	GS
Inspection Cover	IC
Light Pole	LP
Litter Bin	BIN
Mail Box	MB
Manhole (Circular)	MHC
Manhole (Square	MHS
NIE Cabinet	EC
NIE MH	EMHS
Permanent Ground Marker	A, B, etc
Phone Box	PB
Post	PO
Power Pole	PP
Road Bollard (Illuminated)	RB
Sign (Road)	RS
Sign (Streetname)	SN
Sign (Other)	S
Roads Service Cabinet	RSC
Roads Service MH	RSM
Stop Valve	SV
Traffic Light	TL
Traffic MHS	TMH
Uplight	UL
Virgin Media Cover	VM
Virgin Media Cabinet	VMC
Water Meter	WM

Revision Details	By / Check	Date	Suffix

Purpose of issue

Preliminary

Department for Infrastructure
An Roinn Bonneagair
www.infrastructure-ni.gov.uk

DfI Roads - Consultancy Services
Eastern Division
Hydebank House
4a Hospital Road
Belfast, BT8 8JL
TEL: 0300 200 7899

© Crown Copyright Reserved

Client

Active Travel

Designed	Drawn	Checked	Approved	Date
JB	JH	JB	MF	21/02/25

Internal Project No.	Suitability
DE-24-11	

Scale	Original Paper Size
As Shown	A1

Project Title

Stranmillis Embankment Resurfacng Scheme Phase 2

Drawing Title

General Layout

Drawing Number

DE-24-11-P-1001

Rev