


Ordnance Survey of Northern Ireland

ACE MAP

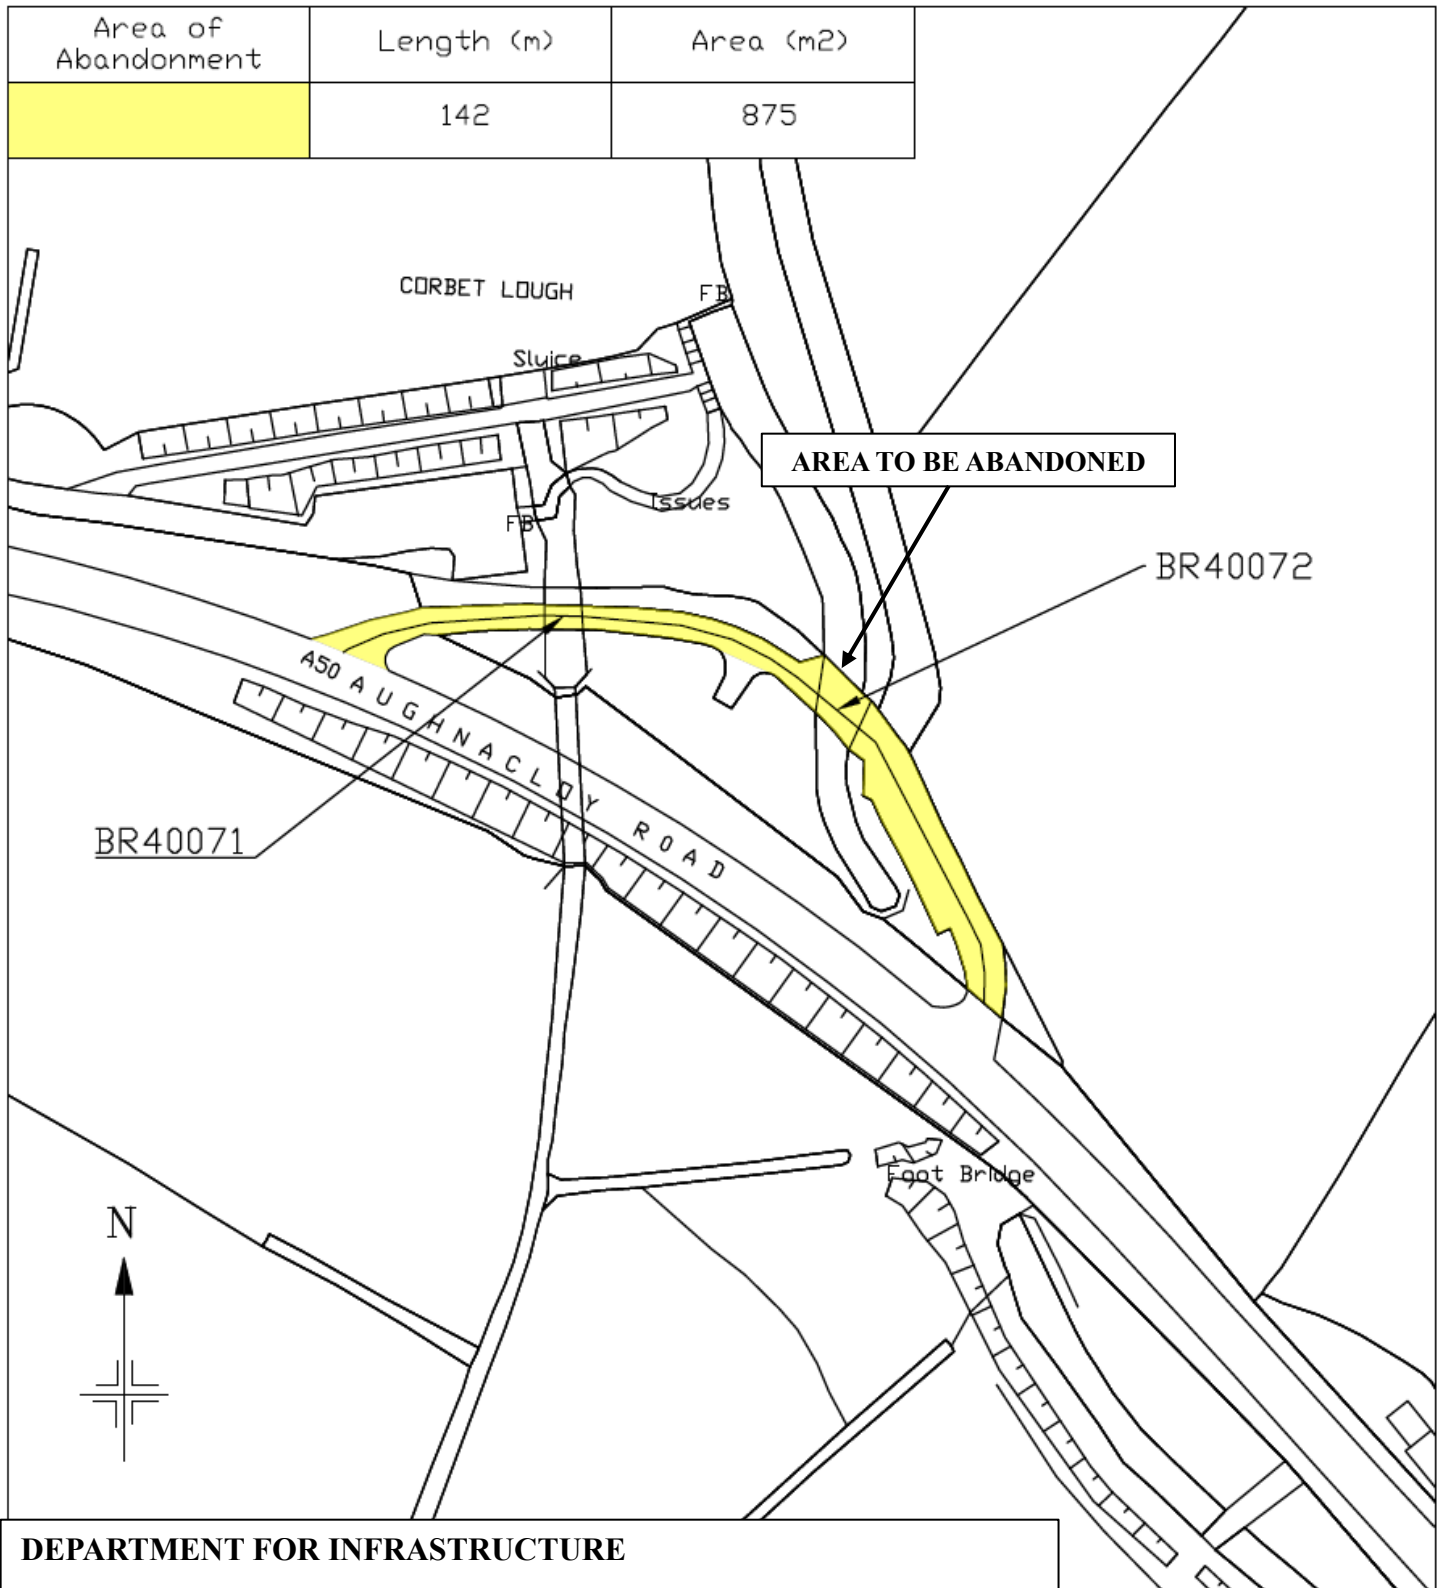

DEPARTMENT FOR INFRASTRUCTURE

Map No. IN1/26/802748 referred to in “The A50 Aughnacloy Road, Banbridge (Abandonment) Order (Northern Ireland) 2026” made by the Department on and coming into operation on 2027.

©Based upon the Ordnance Survey map with the Permission of the Director and the Chief Executive.

Crown Copyright

SCALE 1:1250