


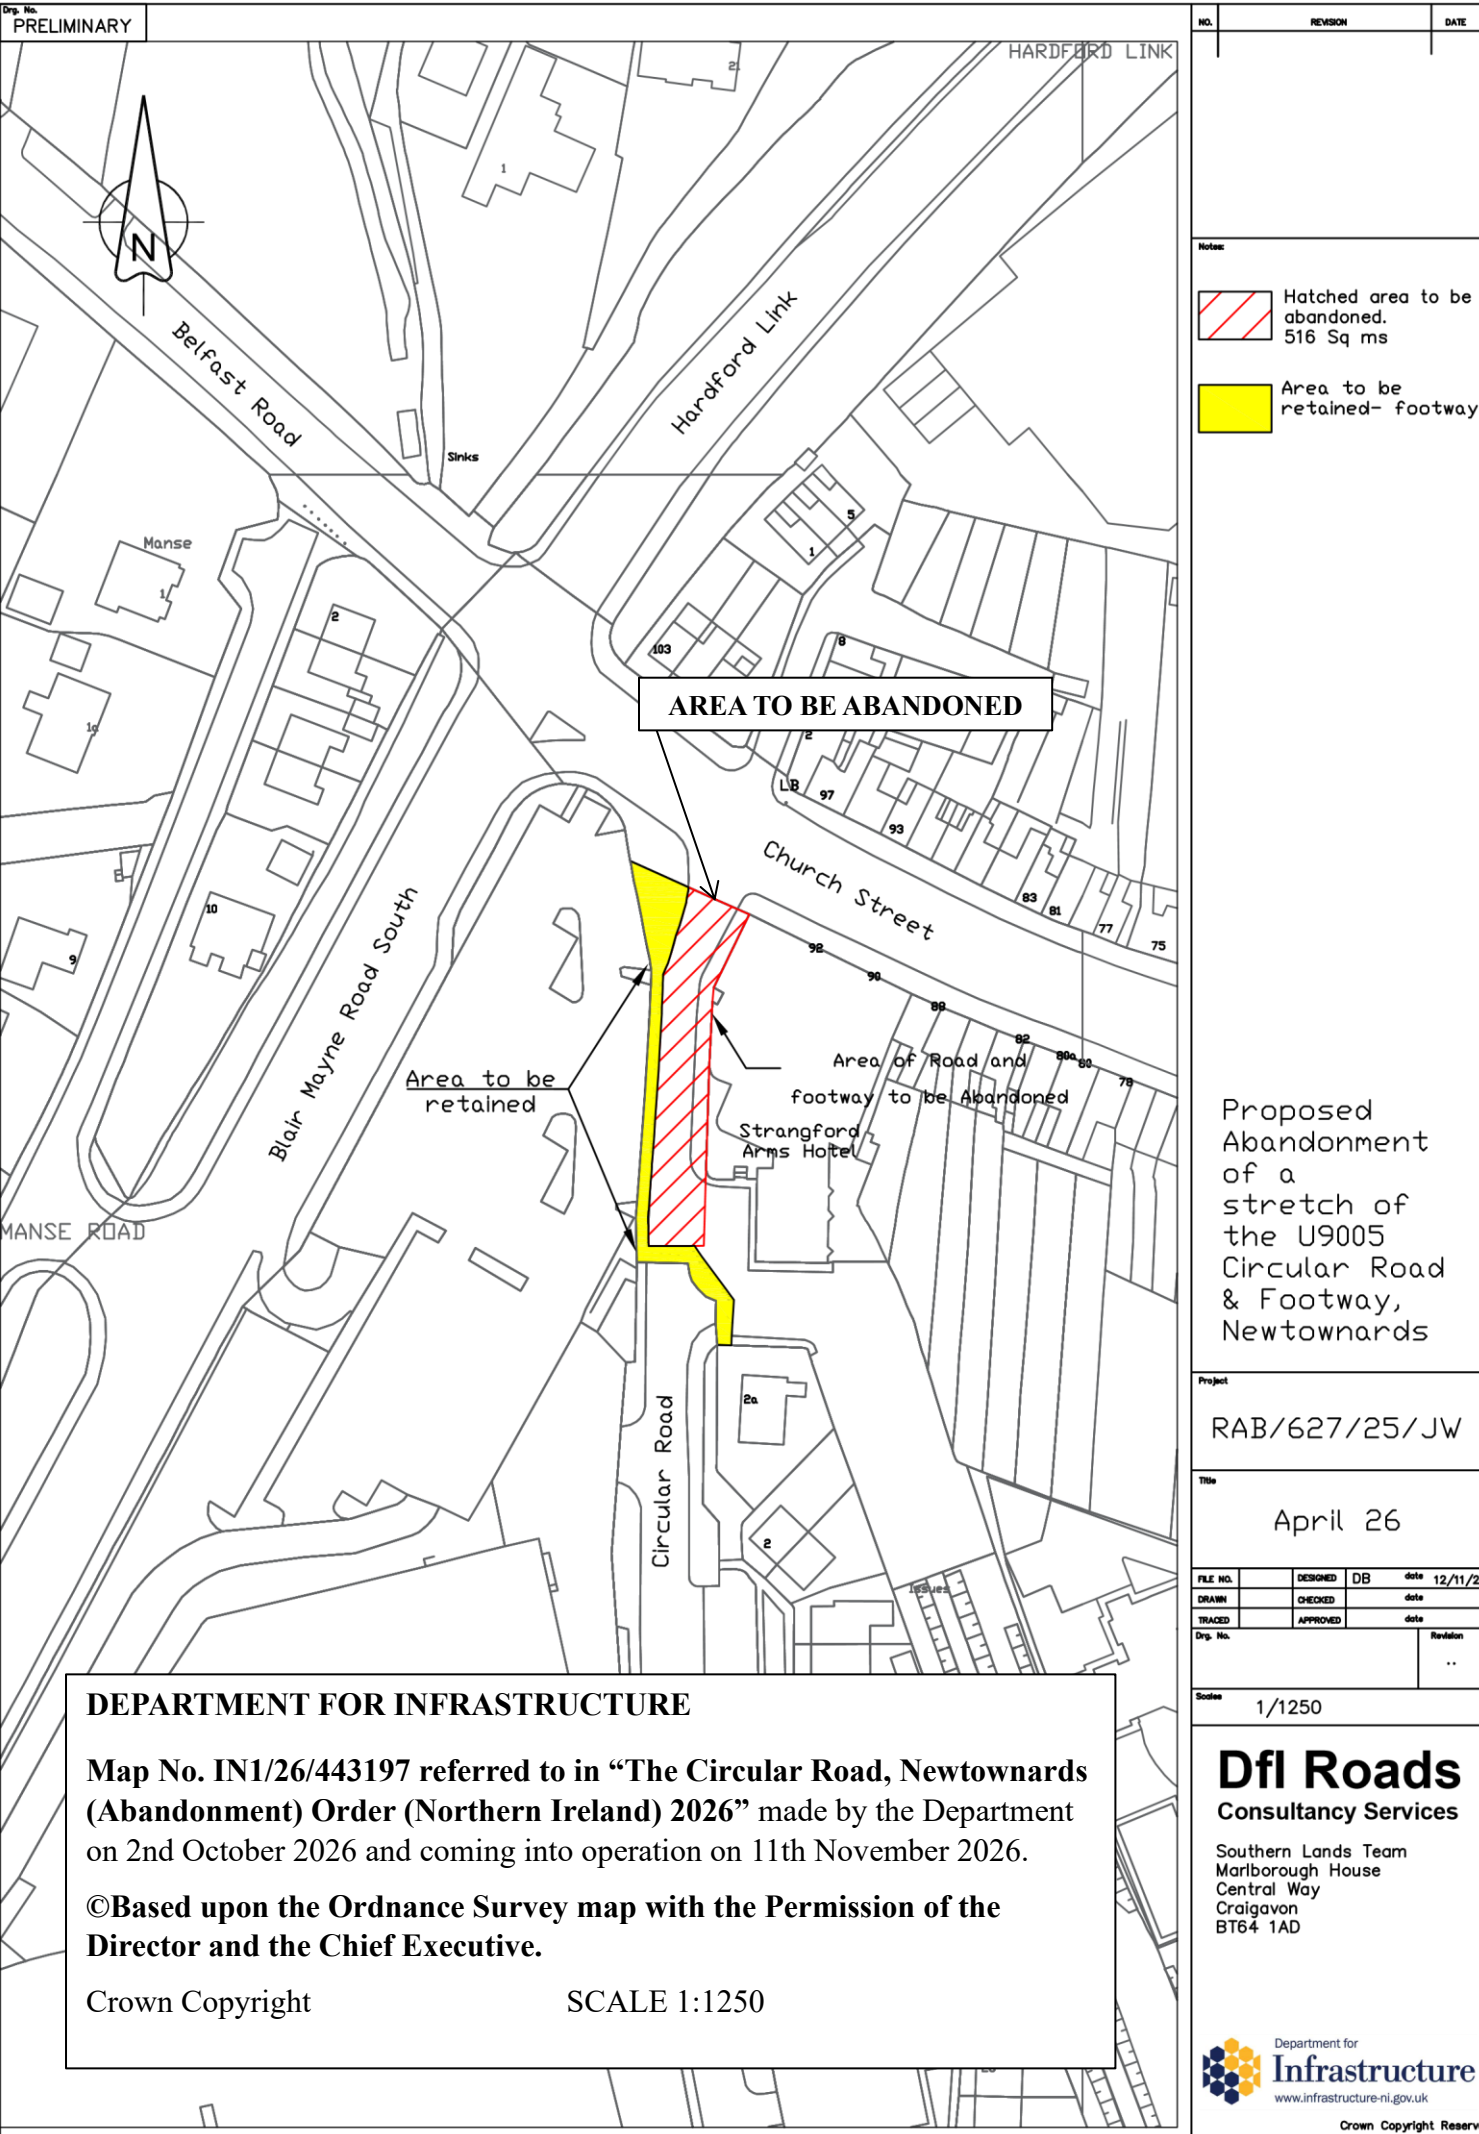

Drp. No. PRELIMINARY		
	NO.	REVISION
		DATE

- Notes
- Hatched area to be abandoned.
516 Sq ms
 - Area to be retained- footway

Proposed Abandonment of a stretch of the U9005 Circular Road & Footway, Newtownards

Project
RAB/627/25/JW

Title
April 26

FILE NO.	DESIGNED	DB	date	12/11/25
DRAWN	CHECKED		date	
TRACED	APPROVED		date	
Drp. No.			Revision	..

Scales
1/1250

Dfl Roads
Consultancy Services
Southern Lands Team
Marlborough House
Central Way
Craigavon
BT64 1AD

DEPARTMENT FOR INFRASTRUCTURE

Map No. IN1/26/443197 referred to in “The Circular Road, Newtownards (Abandonment) Order (Northern Ireland) 2026” made by the Department on 2nd October 2026 and coming into operation on 11th November 2026.

©Based upon the Ordnance Survey map with the Permission of the Director and the Chief Executive.

Crown Copyright SCALE 1:1250