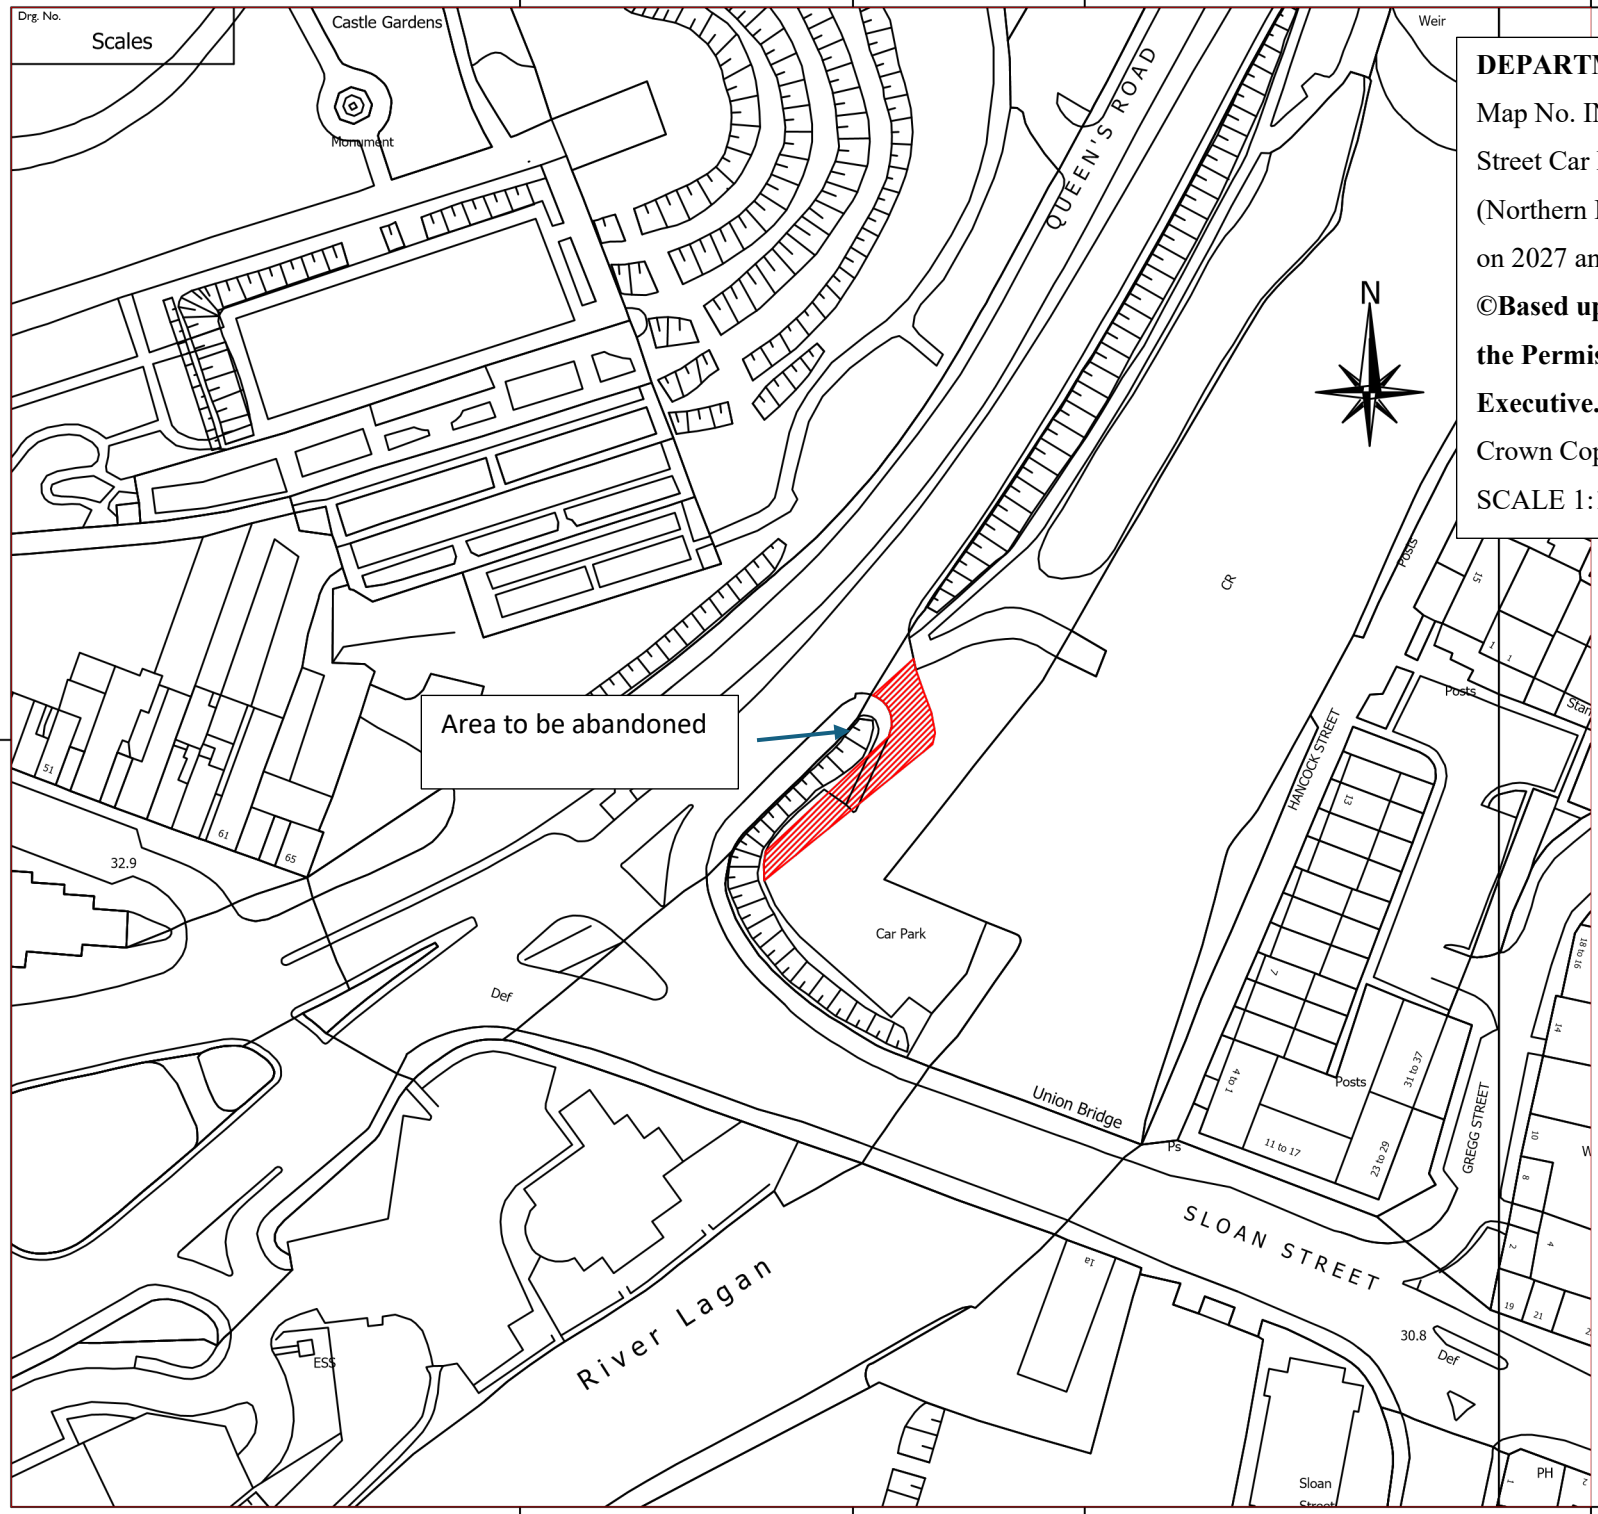


DEPARTMENT FOR INFRASTRUCTURE

Map No. IN1/26/829578 referred to in "The Quay Street Car Park, Lisburn (Abandonment) Order (Northern Ireland) 2027" made by the Department on 2027 and coming into operation on 2027.

©Based upon the Ordnance Survey map with the Permission of the Director and the Chief Executive.

Crown Copyright

SCALE 1:1250

Project:

Abandonment

Title:

Quay Street Car Park

FILE NO.		DESIGNED	LL	Date:	06/02/19
DRAWN		CHECKED	LL	Date:	20/10/23
TRACED		APPROVED	LL	Date:	05/11/25

Drg. No.: Dwg No.

Revision: 0

Scales: Scale 1:1250

transportni

Eastern Division

Annex 7
Castle Buildings
Upper Newtownards Road
Belfast BT4 3SQ

Telephone: 028 9025 3000
Fax: 028 9025 3220

Department for Infrastructure
www.infrastructure-ni.gov.uk

Crown Copyright Reserved