
Department for Infrastructure | An Roinn Bonneagair | Depairtment fur Infrastructure

Co-financed by the European Union
Connecting Europe Facility

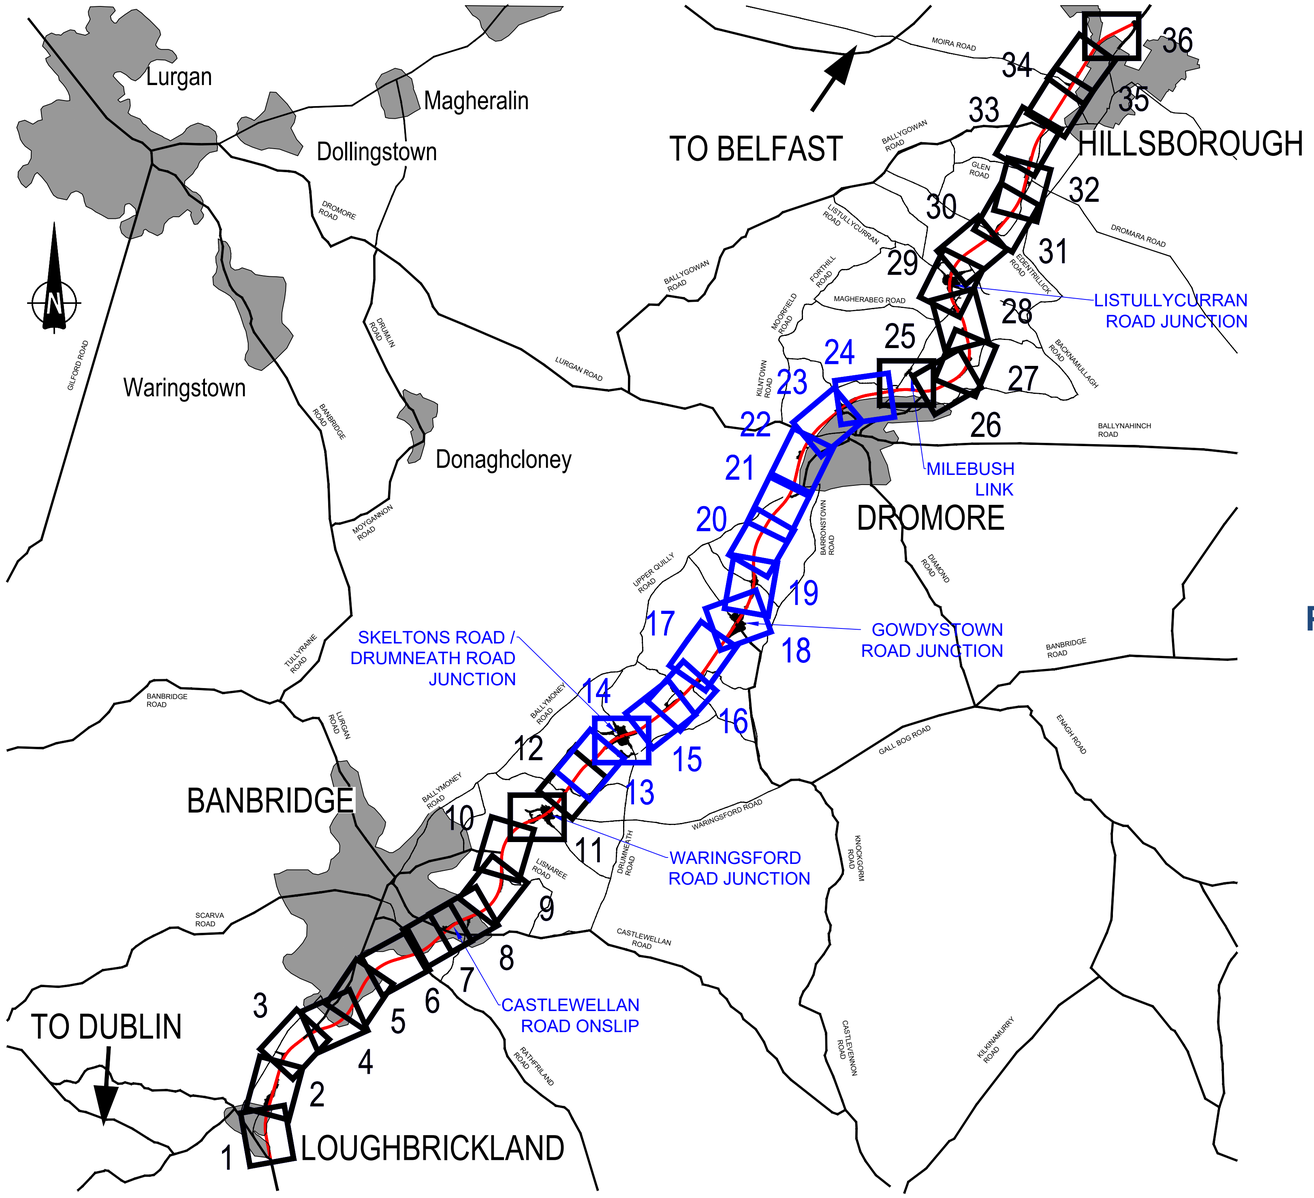

NMVO Maps 13 to 24

Please click on map windows to view plans

rps
A TETRA TECH COMPANY

NOTICE OF MAKING A VESTING ORDER (NMVO) - MAPS

Published 13th November 2026

MAP 13

TO BELFAST

TULLYHINAN

DRUMNETH

ML-58

TO DUBLIN

25m

SCALE 1:1250

NOTES

1. Verifying Dimensions.
   The contractor shall verify dimensions against such other drawings or site conditions as pertain to this part of the work.
2. Existing Services.
   Any information concerning the location of existing services indicated on this drawing is intended for general guidance only. It shall be the responsibility of the contractor to determine and verify the exact horizontal and vertical alignment of all cables, pipes, etc. (both underground and overhead) before work commences.
3. Issue of Drawings.
   Hard copies, dwf and pdf will form a controlled issue of the drawing. All other formats (dwg, dxf etc.) are deemed to be an uncontrolled issue and any work carried out based on these files is at the recipients own risk. RPS will not accept any responsibility for any errors arising from the use of these files, either by human error by the recipient, listing of un-dimensioned measurements, compatibility issues with the recipient's software, and any errors arising when these files are used to aid the recipients drawing production, or setting out on site.
4. OS Sheets:
   165-13, 165-14

   183-08, 183-12, 183-16, 184-01, 184-02, 184-05, 184-06, 184-09, 184-13


   202-03, 202-04, 202-07, 202-08, 202-10, 202-11, 202-13, 202-14, 202-15

   203-01

   220-08, 220-11, 220-12, 220-15, 220-16

   221-01, 221-02, 221-05, 221-09

   237-03, 237-04
5. This is based upon Crown Copyright and is reproduced with the permission of Land & Property Services under delegated authority from the Keeper of Public Records. © Crown copyright and database right (2024) NIMA MOU577.705
6. DATUM: IRISH GRID

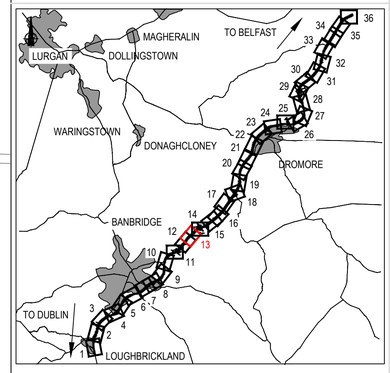

KEY

- Existing OS/ Survey Mapping
- Townland Boundary
- X-XX RSC Folio Reference No
- Proposed Land Areas Required
- Proposed Land Areas Required - Leasehold
- Easements being affected

REV	COMMENT	DRAWN	CH	AP	DATE

RPS A TETRA TECH COMPANY

Elmwood House
74 Boucher Road
Belfast
BT12 6RZ

T +44 (0) 28 90 667914
F +44 (0) 28 90 668286
W www.rpsgroup.com/ireland
E ireland@rpsgroup.com

Client

Department for Infrastructure | An Roinn Bonneagair | Department for Infrastructure

Project

A1 Junctions Phase 2

Title

Vesting Order Plan - Map 13

Drawing Status	Suitability	Project Ref No.
S2	For Information	IBH0488


Scale	Designed	Drawn By	Checked	Authorised
1:1250	JF	JF	JTB	CD

Original Size	Date	Date	Date	Date
A1	06-03-25	06-03-25	21-03-25	21-03-25

Drawing Number

Rev P1.0

TNI Ref	Originator	Volume	Location	Type	Discipline	Classification	Number
168014	RPSB	LOV	XX	DR	HE	2600	01013

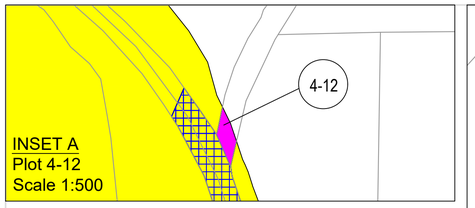

MAP 14

TO BELFAST

TULLYHINAN

INSET A
Plot 4-12

4-05a
4-12
4-05ab
4-07
4-13b
4-03
4-05aa
4-05b
4-05ba
4-04
4-06b
4-06a
4-02a
4-02b
4-08b
4-05b
4-13a
4-13e
4-13c
4-13d
4-13f
4-02d
DRUMNETH
4-02f
4-02e
4-08a
4-02c
4-09
4-11
4-09
4-10
4-01


TO DUBLIN

N

SCALE 1:1250

NOTES

1. Verifying Dimensions.
   The contractor shall verify dimensions against such other drawings or site conditions as pertain to this part of the work.
2. Existing Services.
   Any information concerning the location of existing services indicated on this drawing is intended for general guidance only. It shall be the responsibility of the contractor to determine and verify the exact horizontal and vertical alignment of all cables, pipes, etc. (both underground and overhead) before work commences.
3. Issue of Drawings.
   Hard copies, dwf and pdf will form a controlled issue of the drawing. All other formats (dwg, dxf etc.) are deemed to be an uncontrolled issue and any work carried out based on these files is at the recipients own risk. RPS will not accept any responsibility for any errors arising from the use of these files, either by human error by the recipient, listing of un-dimensioned measurements, compatibility issues with the recipient's software, and any errors arising when these files are used to aid the recipients drawing production, or setting out on site.
4. OS Sheets:
   165-13, 165-14
   183-08, 183-12, 183-16, 184-01, 184-02, 184-05, 184-06, 184-09, 184-13
   202-03, 202-04, 202-07, 202-08, 202-10, 202-11, 202-13, 202-14, 202-15
   203-01
   220-08, 220-11, 220-12, 220-15, 220-16
   221-01, 221-02, 221-05, 221-09
   237-03, 237-04
5. This is based upon Crown Copyright and is reproduced with the permission of Land & Property Services under delegated authority from the Keeper of Public Records. © Crown copyright and database right (2024) NIMA MOU577.705
6. DATUM: IRISH GRID

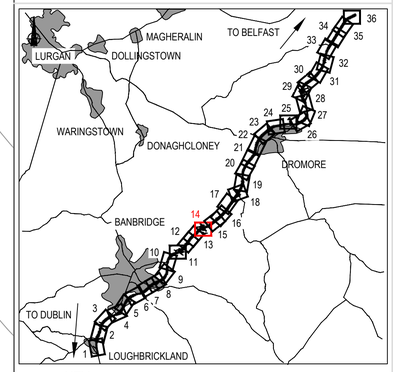

KEY

- Existing OS/ Survey Mapping
- Townland Boundary
- X-XX RSC Folio Reference No
- Proposed Land Areas Required
- Proposed Land Areas Required - Leasehold
- Easements being affected

REV	COMMENT	DRAWN	CH	AP	DATE

RPS
A TETRA TECH COMPANY

Elmwood House
74 Boucher Road
Belfast
BT12 6RZ

T +44 (0) 28 90 667914
F +44 (0) 28 90 668286
W www.rpsgroup.com/ireland
E ireland@rpsgroup.com

Client

Department for Infrastructure | An Roinn Bonneagair | Department for Infrastructure

Project

A1 Junctions Phase 2

Title

Vesting Order Plan - Map 14

Drawing Status	Suitability	Project Ref No.
S2	For Information	IBH0488

Scale	Designed	Drawn By	Checked	Authorised
1:1250	JF	JF	JTB	CD

Original Size	Date	Date	Date	Date
A1	06-03-25	06-03-25	21-03-25	21-03-25

Drawing Number: 168014-RPSB-LOV-XX-DR-HE-2600-01014

Rev P1.0

TNI Ref | Originator | Volume | Location | Type | Discipline | Classification | Number

MAP 15

TO BELFAST

TULLYHINAN

EDENORDINARY

DRUMNETH

ML-64

ML-65

ML-67

14-01

ML-68

14-02

ML-69


ML-63

TO DUBLIN

25m SCALE 1:1250

NOTES

1. Verifying Dimensions.
   The contractor shall verify dimensions against such other drawings or site conditions as pertain to this part of the work.
2. Existing Services.
   Any information concerning the location of existing services indicated on this drawing is intended for general guidance only. It shall be the responsibility of the contractor to determine and verify the exact horizontal and vertical alignment of all cables, pipes, etc. (both underground and overhead) before work commences.
3. Issue of Drawings.
   Hard copies, dwf and pdf will form a controlled issue of the drawing. All other formats (dwg, dxf etc.) are deemed to be an uncontrolled issue and any work carried out based on these files is at the recipients own risk. RPS will not accept any responsibility for any errors arising from the use of these files, either by human error by the recipient, listing of un-dimensioned measurements, compatibility issues with the recipient's software, and any errors arising when these files are used to aid the recipients drawing production, or setting out on site.
4. OS Sheets:
   165-13, 165-14
   183-08, 183-12, 183-16, 184-01, 184-02, 184-05, 184-06, 184-09, 184-13
   202-03, 202-04, 202-07, 202-08, 202-10, 202-11, 202-13, 202-14, 202-15
   203-01
   220-08, 220-11, 220-12, 220-15, 220-16
   221-01, 221-02, 221-05, 221-09
   237-03, 237-04
5. This is based upon Crown Copyright and is reproduced with the permission of Land & Property Services under delegated authority from the Keeper of Public Records. © Crown copyright and database right (2024) NIMA MOU577.705
6. DATUM: IRISH GRID

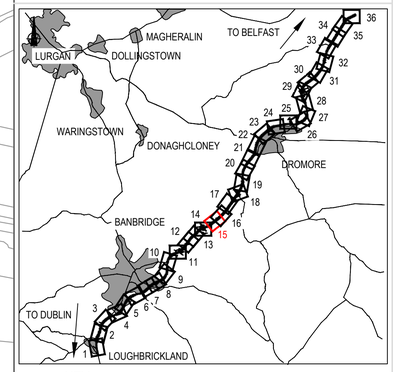

KEY

- Existing OS/ Survey Mapping
- Townland Boundary
- X-XX RSC Folio Reference No
- Proposed Land Areas Required
- Proposed Land Areas Required - Leasehold
- Easements being affected

REV	COMMENT	DRAWN	CH	AP	DATE

RPS A TETRA TECH COMPANY
Elmwood House, 74 Boucher Road, Belfast, BT12 6RZ
T +44 (0) 28 90 667914
F +44 (0) 28 90 668286
W www.rpsgroup.com/ireland
E ireland@rpsgroup.com

Client: Department for Infrastructure | An Roinn Bonneagair | Department for Infrastructure

Project: A1 Junctions Phase 2

Title: Vesting Order Plan - Map 15

Drawing Status	Suitability	Project Ref No.
S2	For Information	IBH0488

Scale	Designed	Drawn By	Checked	Authorised
1:1250	JF	JF	JTB	CD

Original Size	Date	Date	Date	Date
A1	06-03-25	06-03-25	21-03-25	21-03-25

Drawing Number: 168014-RPSB-LOV-XX-DR-HE-2600-01015 Rev P1.0

TNI Ref | Originator | Volume | Location | Type | Discipline | Classification | Number

MAP 16

TO BELFAST

EDENORDINARY

LISNAWARD

DRUMNETH

LISNAWARD

14-03

ML-71

ML-72

14-04a

14-05

14-04b

ML-70

ML-73

ML-74

ML-66

TO DUBLIN

25m

SCALE 1:1250

NOTES

1. Verifying Dimensions.
   The contractor shall verify dimensions against such other drawings or site conditions as pertain to this part of the work.
2. Existing Services.
   Any information concerning the location of existing services indicated on this drawing is intended for general guidance only. It shall be the responsibility of the contractor to determine and verify the exact horizontal and vertical alignment of all cables, pipes, etc. (both underground and overhead) before work commences.
3. Issue of Drawings.
   Hard copies, dwf and pdf will form a controlled issue of the drawing. All other formats (dwg, dxf etc.) are deemed to be an uncontrolled issue and any work carried out based on these files is at the recipients own risk. RPS will not accept any responsibility for any errors arising from the use of these files, either by human error by the recipient, listing of un-dimensioned measurements, compatibility issues with the recipient's software, and any errors arising when these files are used to aid the recipients drawing production, or setting out on site.
4. OS Sheets:
   165-13, 165-14

   183-08, 183-12, 183-16, 184-01, 184-02, 184-05, 184-06, 184-09, 184-13


   202-03, 202-04, 202-07, 202-08, 202-10, 202-11, 202-13, 202-14, 202-15

   203-01

   220-08, 220-11, 220-12, 220-15, 220-16

   221-01, 221-02, 221-05, 221-09

   237-03, 237-04
5. This is based upon Crown Copyright and is reproduced with the permission of Land & Property Services under delegated authority from the Keeper of Public Records. © Crown copyright and database right (2024) NIMA MOU577.705
6. DATUM: IRISH GRID

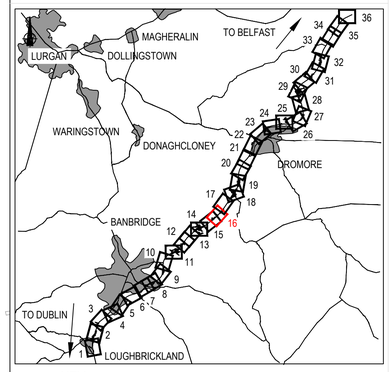

KEY

- Existing OS/ Survey Mapping
- Townland Boundary
- X-XX RSC Folio Reference No
- Proposed Land Areas Required
- Proposed Land Areas Required - Leasehold
- Easements being affected

REV	COMMENT	DRAWN	CH	AP	DATE
P2.0	Vesting area reduced to remove encroachment	IS	JF	CD	01-07-26

RPS
A TETRA TECH COMPANY

Elmwood House
74 Boucher Road
Belfast
BT12 6RZ

T +44 (0) 28 90 667914
F +44 (0) 28 90 668286
W www.rpsgroup.com/ireland
E ireland@rpsgroup.com

Client

Department for Infrastructure | An Roinn Bonneagair | Department fur Infrastructure

Project

A1 Junctions Phase 2

Title

Vesting Order Plan - Map 16

Drawing Status	Suitability	Project Ref No.
S2	For Information	IBH0488

Scale	Designed	Drawn By	Checked	Authorised
1:1250	JF	JF	JTB	CD

Original Size	Date	Date	Date	Date
A1	06-03-25	06-03-25	21-03-25	21-03-25

Drawing Number: 168014-RPSB-LOV-XX-DR-HE-2600-01016

Rev P2.0

TNI Ref | Originator | Volume | Location | Type | Discipline | Classification | Number

MAP 17

TO BELFAST

EDENORDINARY

LISNAWARD

LISNAWARD

ML-78

ML-76

ML-75

ML-75

ML-77

15-01

TO DUBLIN

25m

SCALE 1:1250

NOTES

1. Verifying Dimensions.
   The contractor shall verify dimensions against such other drawings or site conditions as pertain to this part of the work.

2. Existing Services.
   Any information concerning the location of existing services indicated on this drawing is intended for general guidance only. It shall be the responsibility of the contractor to determine and verify the exact horizontal and vertical alignment of all cables, pipes, etc. (both underground and overhead) before work commences.

3. Issue of Drawings.
   Hard copies, dwf and pdf will form a controlled issue of the drawing. All other formats (dwg, dxf etc.) are deemed to be an uncontrolled issue and any work carried out based on these files is at the recipients own risk. RPS will not accept any responsibility for any errors arising from the use of these files, either by human error by the recipient, listing of un-dimensioned measurements, compatibility issues with the recipient's software, and any errors arising when these files are used to aid the recipients drawing production, or setting out on site.

4. OS Sheets:
   165-13, 165-14

   183-08, 183-12, 183-16, 184-01, 184-02, 184-05, 184-06, 184-09, 184-13

   202-03, 202-04, 202-07, 202-08, 202-10, 202-11, 202-13, 202-14, 202-15

   203-01


   220-08, 220-11, 220-12, 220-15, 220-16

   221-01, 221-02, 221-05, 221-09

   237-03, 237-04

5. This is based upon Crown Copyright and is reproduced with the permission of Land & Property Services under delegated authority from the Keeper of Public Records. © Crown copyright and database right (2024) NIMA MOU577.705

6. DATUM: IRISH GRID

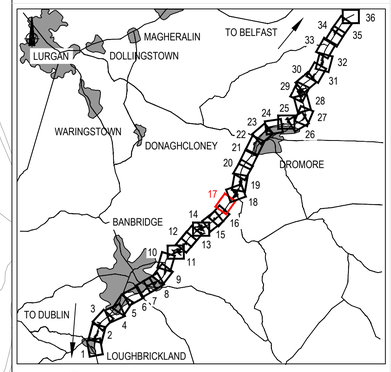

KEY

- Existing OS/ Survey Mapping
- Townland Boundary
- X-XX RSC Folio Reference No
- Proposed Land Areas Required
- Proposed Land Areas Required - Leasehold
- Easements being affected

REV	COMMENT	DRAWN	CH	AP	DATE
P2.0	Vesting area reduced to remove encroachment	IS	JF	CD	01-07-26

RPS
A TETRA TECH COMPANY

Elmwood House
74 Boucher Road
Belfast
BT12 6RZ

T +44 (0) 28 90 667914
F +44 (0) 28 90 668286
W www.rpsgroup.com/ireland
E ireland@rpsgroup.com

Client

Department for Infrastructure | An Roinn Bonneagair | Department fur Infrastructure

Project

A1 Junctions Phase 2

Title

Vesting Order Plan - Map 17

Drawing Status	Suitability	Project Ref No.
S2	For Information	IBH0488

Scale	Designed	Drawn By	Checked	Authorised
1:1250	JF	JF	JTB	CD


Original Size	Date	Date	Date	Date
A1	06-03-25	06-03-25	21-03-25	21-03-25

Drawing Number: 168014-RPSB-LOV-XX-DR-HE-2600-01017


Rev P2.0

TNI Ref | Originator | Volume | Location | Type | Discipline | Classification | Number

MAP 18

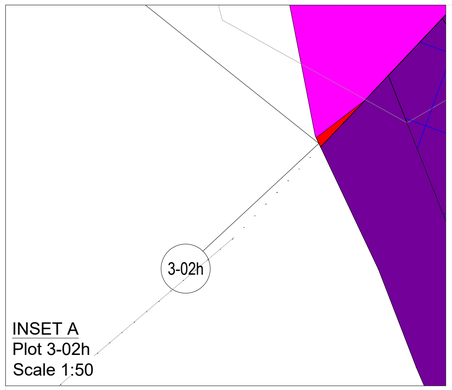

INSET A
Plot 3-02h
Scale 1:50

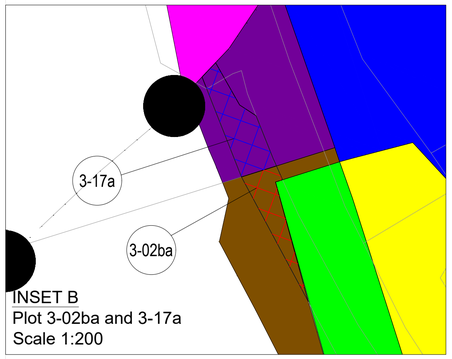


INSET B
Plot 3-02ba and 3-17a
Scale 1:200

INSET C
Plots 3-02c and 3-02f
Scale 1:500

25m SCALE 1:1250

NOTES

1. Verifying Dimensions.
   The contractor shall verify dimensions against such other drawings or site conditions as pertain to this part of the work.
2. Existing Services.
   Any information concerning the location of existing services indicated on this drawing is intended for general guidance only. It shall be the responsibility of the contractor to determine and verify the exact horizontal and vertical alignment of all cables, pipes, etc. (both underground and overhead) before work commences.
3. Issue of Drawings.
   Hard copies, dwf and pdf will form a controlled issue of the drawing. All other formats (dwg, dxf etc.) are deemed to be an uncontrolled issue and any work carried out based on these files is at the recipients own risk. RPS will not accept any responsibility for any errors arising from the use of these files, either by human error by the recipient, listing of un-dimensioned measurements, compatibility issues with the recipient's software, and any errors arising when these files are used to aid the recipients drawing production, or setting out on site.
4. OS Sheets:
   165-13, 165-14
   183-08, 183-12, 183-16, 184-01, 184-02, 184-05, 184-06, 184-09, 184-13
   202-03, 202-04, 202-07, 202-08, 202-10, 202-11, 202-13, 202-14, 202-15
   203-01
   220-08, 220-11, 220-12, 220-15, 220-16
   221-01, 221-02, 221-05, 221-09
   237-03, 237-04
5. This is based upon Crown Copyright and is reproduced with the permission of Land & Property Services under delegated authority from the Keeper of Public Records. © Crown copyright and database right (2024) NIMA MOU577.705
6. DATUM: IRISH GRID

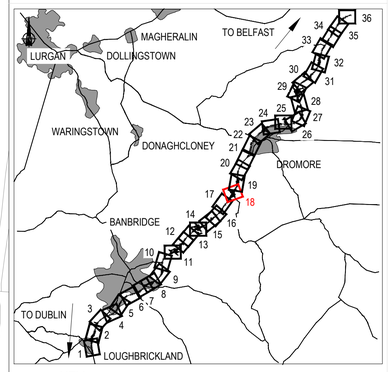

KEY

- Existing OS/ Survey Mapping
- Townland Boundary
- X-XX RSC Folio Reference No
- Proposed Land Areas Required
- Proposed Land Areas Required - Leasehold
- Easements being affected

REV	COMMENT	DRAWN	CH	AP	DATE
P2.0	Plots 3-09, 3-17 and 3-17a added. 3-02ba amended.	JF	JTB	CD	30/05/2025

RPS
A TETRA TECH COMPANY
Elmwood House
74 Boucher Road
Belfast
BT12 6RZ
T +44 (0) 28 90 667914
F +44 (0) 28 90 668286
W www.rpsgroup.com/ireland
E ireland@rpsgroup.com

Client: Department for Infrastructure | An Roinn Bonneagair | Department for Infrastructure

Project: A1 Junctions Phase 2

Title: Vesting Order Plan - Map 18

Drawing Status	Suitability	Project Ref No.
S2	For Information	IBH0488

Scale	Designed	Drawn By	Checked	Authorised
1:1250	JF	JF	JTB	CD

Original Size	Date	Date	Date	Date
A1	06-03-25	06-03-25	21-03-25	21-03-25

Drawing Number: 168014-RPSB-LOV-XX-DR-HE-2600-01018 Rev P2.0

TNI Ref Originator Volume Location Type Discipline Classification Number

MAP 19

TO BELFAST

BALLENY

17-01

17-02

ML-86

ML-88

ML-89

16-02

16-03

16-01b

16-01a

ML-90

ML-92

ML-91

ML-93

TO DUBLIN

25m

SCALE 1:1250

NOTES

1. Verifying Dimensions.
   The contractor shall verify dimensions against such other drawings or site conditions as pertain to this part of the work.
2. Existing Services.
   Any information concerning the location of existing services indicated on this drawing is intended for general guidance only. It shall be the responsibility of the contractor to determine and verify the exact horizontal and vertical alignment of all cables, pipes, etc. (both underground and overhead) before work commences.
3. Issue of Drawings.
   Hard copies, dwf and pdf will form a controlled issue of the drawing. All other formats (dwg, dxf etc.) are deemed to be an uncontrolled issue and any work carried out based on these files is at the recipients own risk. RPS will not accept any responsibility for any errors arising from the use of these files, either by human error by the recipient, listing of un-dimensioned measurements, compatibility issues with the recipient's software, and any errors arising when these files are used to aid the recipients drawing production, or setting out on site.
4. OS Sheets:
   165-13, 165-14

   183-08, 183-12, 183-16, 184-01, 184-02, 184-05, 184-06, 184-09, 184-13


   202-03, 202-04, 202-07, 202-08, 202-10, 202-11, 202-13, 202-14, 202-15

   203-01

   220-08, 220-11, 220-12, 220-15, 220-16

   221-01, 221-02, 221-05, 221-09

   237-03, 237-04
5. This is based upon Crown Copyright and is reproduced with the permission of Land & Property Services under delegated authority from the Keeper of Public Records. © Crown copyright and database right (2024) NIMA MOU577.705
6. DATUM: IRISH GRID

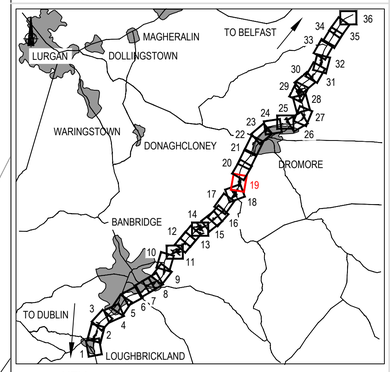

KEY

- Existing OS/ Survey Mapping
- Townland Boundary
- X-XX RSC Folio Reference No
- Proposed Land Areas Required
- Proposed Land Areas Required - Leasehold
- Easements being affected

REV	COMMENT	DRAWN	CH	AP	DATE
P2.0	Plot 16-01 Separated (16-01a and 16-01b) based on folio nos.	DMI	JTB	CD	01/07/2025

RPS A TETRA TECH COMPANY
Elmwood House
74 Boucher Road
Belfast
BT12 6RZ
T +44 (0) 28 90 667914
F +44 (0) 28 90 668286
W www.rpsgroup.com/ireland
E ireland@rpsgroup.com

Client

Department for Infrastructure | An Roinn Bonneagair | Department for Infrastructure

Project

A1 Junctions Phase 2

Title

Vesting Order Plan - Map 19

Drawing Status	Suitability	Project Ref No.
S2	For Information	IBH0488

Scale	Designed	Drawn By	Checked	Authorised
1:1250	JF	JF	JTB	CD

Original Size	Date	Date	Date	Date
A1	06-03-25	06-03-25	21-03-25	21-03-25

Drawing Number: 168014-RPSB-LOV-XX-DR-HE-2600-01019

Rev P2.0

TNI Ref | Originator | Volume | Location | Type | Discipline | Classification | Number

MAP 20

TO BELFAST

TO DUBLIN

QUILLY

BALLENY

ML-94

ML-95

ML-96

ML-97

ML-98

ML-99

ML-100


ML-101

25m

SCALE 1:1250

NOTES

1. Verifying Dimensions.
   The contractor shall verify dimensions against such other drawings or site conditions as pertain to this part of the work.
2. Existing Services.
   Any information concerning the location of existing services indicated on this drawing is intended for general guidance only. It shall be the responsibility of the contractor to determine and verify the exact horizontal and vertical alignment of all cables, pipes, etc. (both underground and overhead) before work commences.
3. Issue of Drawings.
   Hard copies, dwf and pdf will form a controlled issue of the drawing. All other formats (dwg, dxf etc.) are deemed to be an uncontrolled issue and any work carried out based on these files is at the recipients own risk. RPS will not accept any responsibility for any errors arising from the use of these files, either by human error by the recipient, listing of un-dimensioned measurements, compatibility issues with the recipient's software, and any errors arising when these files are used to aid the recipients drawing production, or setting out on site.
4. OS Sheets:
   165-13, 165-14
   183-08, 183-12, 183-16, 184-01, 184-02, 184-05, 184-06, 184-09, 184-13
   202-03, 202-04, 202-07, 202-08, 202-10, 202-11, 202-13, 202-14, 202-15
   203-01
   220-08, 220-11, 220-12, 220-15, 220-16
   221-01, 221-02, 221-05, 221-09
   237-03, 237-04
5. This is based upon Crown Copyright and is reproduced with the permission of Land & Property Services under delegated authority from the Keeper of Public Records. © Crown copyright and database right (2024) NIMA MOU577.705
6. DATUM: IRISH GRID

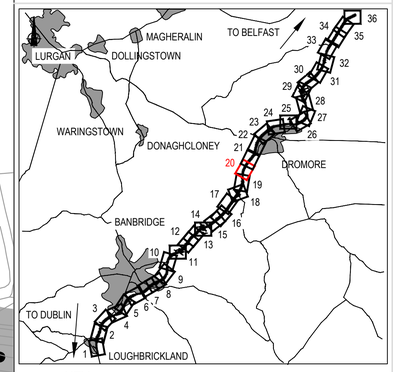

KEY

- Existing OS/ Survey Mapping
- Townland Boundary
- X-XX RSC Folio Reference No
- Proposed Land Areas Required
- Proposed Land Areas Required - Leasehold
- Easements being affected

REV	COMMENT	DRAWN	CH	AP	DATE

RPS
A TETRA TECH COMPANY

Elmwood House
74 Boucher Road
Belfast
BT12 6RZ

T +44 (0) 28 90 667914
F +44 (0) 28 90 668286
W www.rpsgroup.com/ireland
E ireland@rpsgroup.com

Client

Department for Infrastructure | An Roinn Bonneagair | Department for Infrastructure

Project

A1 Junctions Phase 2

Title

Vesting Order Plan - Map 20

Drawing Status	Suitability	Project Ref No.
S2	For Information	IBH0488

Scale	Designed	Drawn By	Checked	Authorised
1:1250	JF	JF	JTB	CD

Original Size	Date	Date	Date	Date
A1	06-03-25	06-03-25	21-03-25	21-03-25

Drawing Number: 168014-RPSB-LOV-XX-DR-HE-2600-01020

Rev P1.0

TNI Ref	Originator	Volume	Location	Type	Discipline	Classification	Number

MAP 21

TO BELFAST

TO DUBLIN

QUILLY

QUILLY

BALLENY

BALLENY

ML-102

ML-103

ML-104

ML-105

ML-106


ML-107

25m

SCALE 1:1250

NOTES

1. Verifying Dimensions.
   The contractor shall verify dimensions against such other drawings or site conditions as pertain to this part of the work.
2. Existing Services.
   Any information concerning the location of existing services indicated on this drawing is intended for general guidance only. It shall be the responsibility of the contractor to determine and verify the exact horizontal and vertical alignment of all cables, pipes, etc. (both underground and overhead) before work commences.
3. Issue of Drawings.
   Hard copies, dwf and pdf will form a controlled issue of the drawing. All other formats (dwg, dxf etc.) are deemed to be an uncontrolled issue and any work carried out based on these files is at the recipients own risk. RPS will not accept any responsibility for any errors arising from the use of these files, either by human error by the recipient, listing of un-dimensioned measurements, compatibility issues with the recipient's software, and any errors arising when these files are used to aid the recipients drawing production, or setting out on site.
4. OS Sheets:
   165-13, 165-14
   183-08, 183-12, 183-16, 184-01, 184-02, 184-05, 184-06, 184-09, 184-13
   202-03, 202-04, 202-07, 202-08, 202-10, 202-11, 202-13, 202-14, 202-15
   203-01
   220-08, 220-11, 220-12, 220-15, 220-16
   221-01, 221-02, 221-05, 221-09
   237-03, 237-04
5. This is based upon Crown Copyright and is reproduced with the permission of Land & Property Services under delegated authority from the Keeper of Public Records. © Crown copyright and database right (2024) NIMA MOU577.705
6. DATUM: IRISH GRID

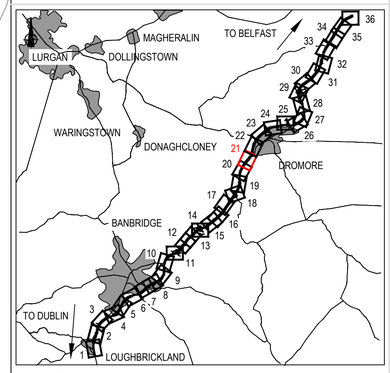

KEY

- Existing OS/ Survey Mapping
- Townland Boundary
- X-XX RSC Folio Reference No
- Proposed Land Areas Required
- Proposed Land Areas Required - Leasehold
- Easements being affected

REV	COMMENT	DRAWN	CH	AP	DATE

RPS
A TETRA TECH COMPANY

Elmwood House
74 Boucher Road
Belfast
BT12 6RZ

T +44 (0) 28 90 667914
F +44 (0) 28 90 668286
W www.rpsgroup.com/ireland
E ireland@rpsgroup.com

Client

Department for Infrastructure | An Roinn Bonneagair | Department for Infrastructure

Project

A1 Junctions Phase 2

Title

Vesting Order Plan - Map 21

Drawing Status	Suitability	Project Ref No.
S2	For Information	IBH0488


Scale	Designed	Drawn By	Checked	Authorised
1:1250	JF	JF	JTB	CD

Original Size	Date	Date	Date	Date
A1	06-03-25	06-03-25	21-03-25	21-03-25

Drawing Number: 168014-RPSB-LOV-XX-DR-HE-2600-01021

Rev P1.0

TNI Ref | Originator | Volume | Location | Type | Discipline | Classification | Number

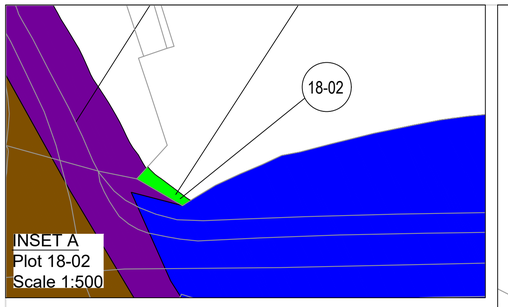

MAP 22

TO BELFAST

18-01

ML-107

ML-109

18-02

INSET A
Plot 18-02

QUILLY

ML-110

ML-108

ML-107

BALLENY


BALLENY

TO DUBLIN

25m SCALE 1:1250

NOTES

1. Verifying Dimensions.
   The contractor shall verify dimensions against such other drawings or site conditions as pertain to this part of the work.
2. Existing Services.
   Any information concerning the location of existing services indicated on this drawing is intended for general guidance only. It shall be the responsibility of the contractor to determine and verify the exact horizontal and vertical alignment of all cables, pipes, etc. (both underground and overhead) before work commences.
3. Issue of Drawings.
   Hard copies, dwf and pdf will form a controlled issue of the drawing. All other formats (dwg, dxf etc.) are deemed to be an uncontrolled issue and any work carried out based on these files is at the recipients own risk. RPS will not accept any responsibility for any errors arising from the use of these files, either by human error by the recipient, listing of un-dimensioned measurements, compatibility issues with the recipient's software, and any errors arising when these files are used to aid the recipients drawing production, or setting out on site.
4. OS Sheets:
   165-13, 165-14
   183-08, 183-12, 183-16, 184-01, 184-02, 184-05, 184-06, 184-09, 184-13
   202-03, 202-04, 202-07, 202-08, 202-10, 202-11, 202-13, 202-14, 202-15
   203-01
   220-08, 220-11, 220-12, 220-15, 220-16
   221-01, 221-02, 221-05, 221-09
   237-03, 237-04
5. This is based upon Crown Copyright and is reproduced with the permission of Land & Property Services under delegated authority from the Keeper of Public Records. © Crown copyright and database right (2024) NIMA MOU577.705
6. DATUM: IRISH GRID

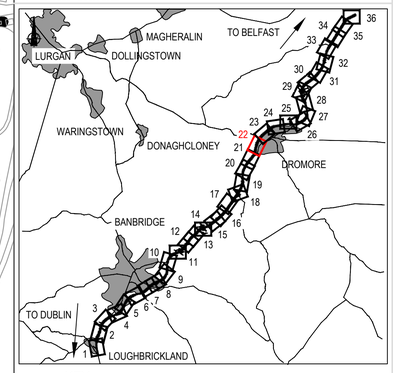

KEY

- Existing OS/ Survey Mapping
- Townland Boundary
- X-XX RSC Folio Reference No
- Proposed Land Areas Required
- Proposed Land Areas Required - Leasehold
- Easements being affected

REV	COMMENT	DRAWN	CH	AP	DATE

RPS
A TETRA TECH COMPANY

Elmwood House
74 Boucher Road
Belfast
BT12 6RZ

T +44 (0) 28 90 667914
F +44 (0) 28 90 668286
W www.rpsgroup.com/ireland
E ireland@rpsgroup.com

Client

Department for Infrastructure | An Roinn Bonneagair | Department for Infrastructure

Project

A1 Junctions Phase 2

Title

Vesting Order Plan - Map 22

Drawing Status	Suitability	Project Ref No.
S2	For Information	IBH0488

Scale	Designed	Drawn By	Checked	Authorised
1:1250	JF	JF	JTB	CD

Original Size	Date	Date	Date	Date
A1	06-03-25	06-03-25	21-03-25	21-03-25

Drawing Number

Rev P1.0

TNI Ref	Originator	Volume	Location	Type	Discipline	Classification	Number
168014-RPSB-LOV-XX-DR-HE-2600-01022							

MAP 23

TO BELFAST

BALLYNARIS

BALLYNARIS

ML-116

20-01

ML-117

ML-112

ML-112

ML-115

19-01

ML-111

BALLYMAGANLIS

ML-114

ML-113

ML-113


TO DUBLIN

25m

SCALE 1:1250

NOTES

1. Verifying Dimensions.
   The contractor shall verify dimensions against such other drawings or site conditions as pertain to this part of the work.
2. Existing Services.
   Any information concerning the location of existing services indicated on this drawing is intended for general guidance only. It shall be the responsibility of the contractor to determine and verify the exact horizontal and vertical alignment of all cables, pipes, etc. (both underground and overhead) before work commences.
3. Issue of Drawings.
   Hard copies, dwf and pdf will form a controlled issue of the drawing. All other formats (dwg, dxf etc.) are deemed to be an uncontrolled issue and any work carried out based on these files is at the recipients own risk. RPS will not accept any responsibility for any errors arising from the use of these files, either by human error by the recipient, listing of un-dimensioned measurements, compatibility issues with the recipient's software, and any errors arising when these files are used to aid the recipients drawing production, or setting out on site.
4. OS Sheets:
   165-13, 165-14
   183-08, 183-12, 183-16, 184-01, 184-02, 184-05, 184-06, 184-09, 184-13
   202-03, 202-04, 202-07, 202-08, 202-10, 202-11, 202-13, 202-14, 202-15
   203-01
   220-08, 220-11, 220-12, 220-15, 220-16
   221-01, 221-02, 221-05, 221-09
   237-03, 237-04
5. This is based upon Crown Copyright and is reproduced with the permission of Land & Property Services under delegated authority from the Keeper of Public Records. © Crown copyright and database right (2024) NIMA MOU577.705
6. DATUM: IRISH GRID

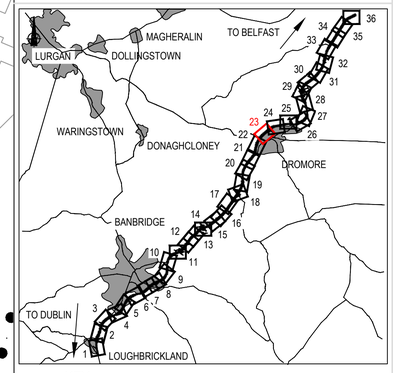

KEY

- Existing OS/ Survey Mapping
- Townland Boundary
- X-XX RSC Folio Reference No
- Proposed Land Areas Required
- Proposed Land Areas Required - Leasehold
- Easements being affected

REV	COMMENT	DRAWN	CH	AP	DATE

RPS A TETRA TECH COMPANY
Elmwood House
74 Boucher Road
Belfast
BT12 6RZ
T +44 (0) 28 90 667914
F +44 (0) 28 90 668286
W www.rpsgroup.com/ireland
E ireland@rpsgroup.com

Client

Department for Infrastructure | An Roinn Bonneagair | Department for Infrastructure

Project

A1 Junctions Phase 2

Title

Vesting Order Plan - Map 23

Drawing Status	Suitability	Project Ref No.
S2	For Information	IBH0488

Scale	Designed	Drawn By	Checked	Authorised
1:1250	JF	JF	JTB	CD

Original Size	Date	Date	Date	Date
A1	06-03-25	06-03-25	21-03-25	21-03-25


Drawing Number: 168014-RPSB-LOV-XX-DR-HE-2600-01023

Rev P1.0

TNI Ref | Originator | Volume | Location | Type | Discipline | Classification | Number

MAP 24

TO BELFAST

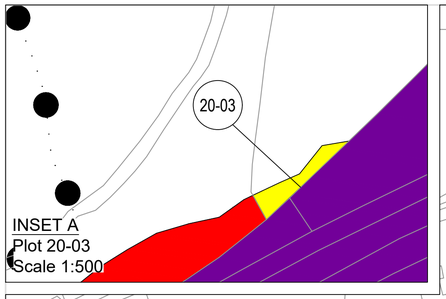

INSET A
Plot 20-03

20-02
20-03

ML-121
ML-120
ML-119
ML-118


BALLYNARIS
BALLYMAGANLIS
BALLYMACORMICK

TO DUBLIN

25m
SCALE 1:1250

NOTES

1. Verifying Dimensions.
   The contractor shall verify dimensions against such other drawings or site conditions as pertain to this part of the work.
2. Existing Services.
   Any information concerning the location of existing services indicated on this drawing is intended for general guidance only. It shall be the responsibility of the contractor to determine and verify the exact horizontal and vertical alignment of all cables, pipes, etc. (both underground and overhead) before work commences.
3. Issue of Drawings.
   Hard copies, dwf and pdf will form a controlled issue of the drawing. All other formats (dwg, dxf etc.) are deemed to be an uncontrolled issue and any work carried out based on these files is at the recipients own risk. RPS will not accept any responsibility for any errors arising from the use of these files, either by human error by the recipient, listing of un-dimensioned measurements, compatibility issues with the recipient's software, and any errors arising when these files are used to aid the recipients drawing production, or setting out on site.
4. OS Sheets:
   165-13, 165-14
   183-08, 183-12, 183-16, 184-01, 184-02, 184-05, 184-06, 184-09, 184-13
   202-03, 202-04, 202-07, 202-08, 202-10, 202-11, 202-13, 202-14, 202-15
   203-01
   220-08, 220-11, 220-12, 220-15, 220-16
   221-01, 221-02, 221-05, 221-09
   237-03, 237-04
5. This is based upon Crown Copyright and is reproduced with the permission of Land & Property Services under delegated authority from the Keeper of Public Records. © Crown copyright and database right (2024) NIMA MOU577.705
6. DATUM: IRISH GRID

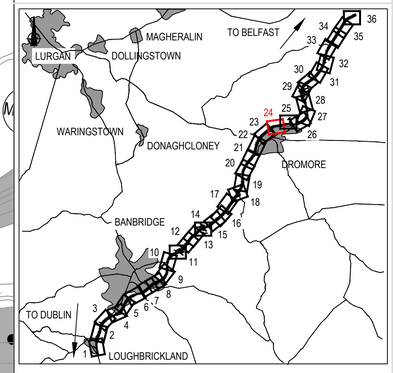

KEY

- Existing OS/ Survey Mapping
- Townland Boundary
- X-XX RSC Folio Reference No
- Proposed Land Areas Required
- Proposed Land Areas Required - Leasehold
- Easements being affected

REV	COMMENT	DRAWN	CH	AP	DATE

RPS A TETRA TECH COMPANY
Elmwood House
74 Boucher Road
Belfast
BT12 6RZ
T +44 (0) 28 90 667914
F +44 (0) 28 90 668286
W www.rpsgroup.com/ireland
E ireland@rpsgroup.com

Client
Department for Infrastructure | An Roinn Bonneagair | Department for Infrastructure

Project
A1 Junctions Phase 2

Title
Vesting Order Plan - Map 24

Drawing Status	Suitability	Project Ref No.
S2	For Information	IBH0488

Scale	Designed	Drawn By	Checked	Authorised
1:1250	JF	JF	JTB	CD

Original Size	Date	Date	Date	Date
A1	06-03-25	06-03-25	21-03-25	21-03-25

Drawing Number
Rev P1.0

TNI Ref	Originator	Volume	Location	Type	Discipline	Classification	Number
168014-RPSB-LOV-XX-DR-HE-2600-01024							