
Department for Infrastructure | An Roinn Bonneagair | Depairtment fur Infrastructure

Co-financed by the European Union
Connecting Europe Facility

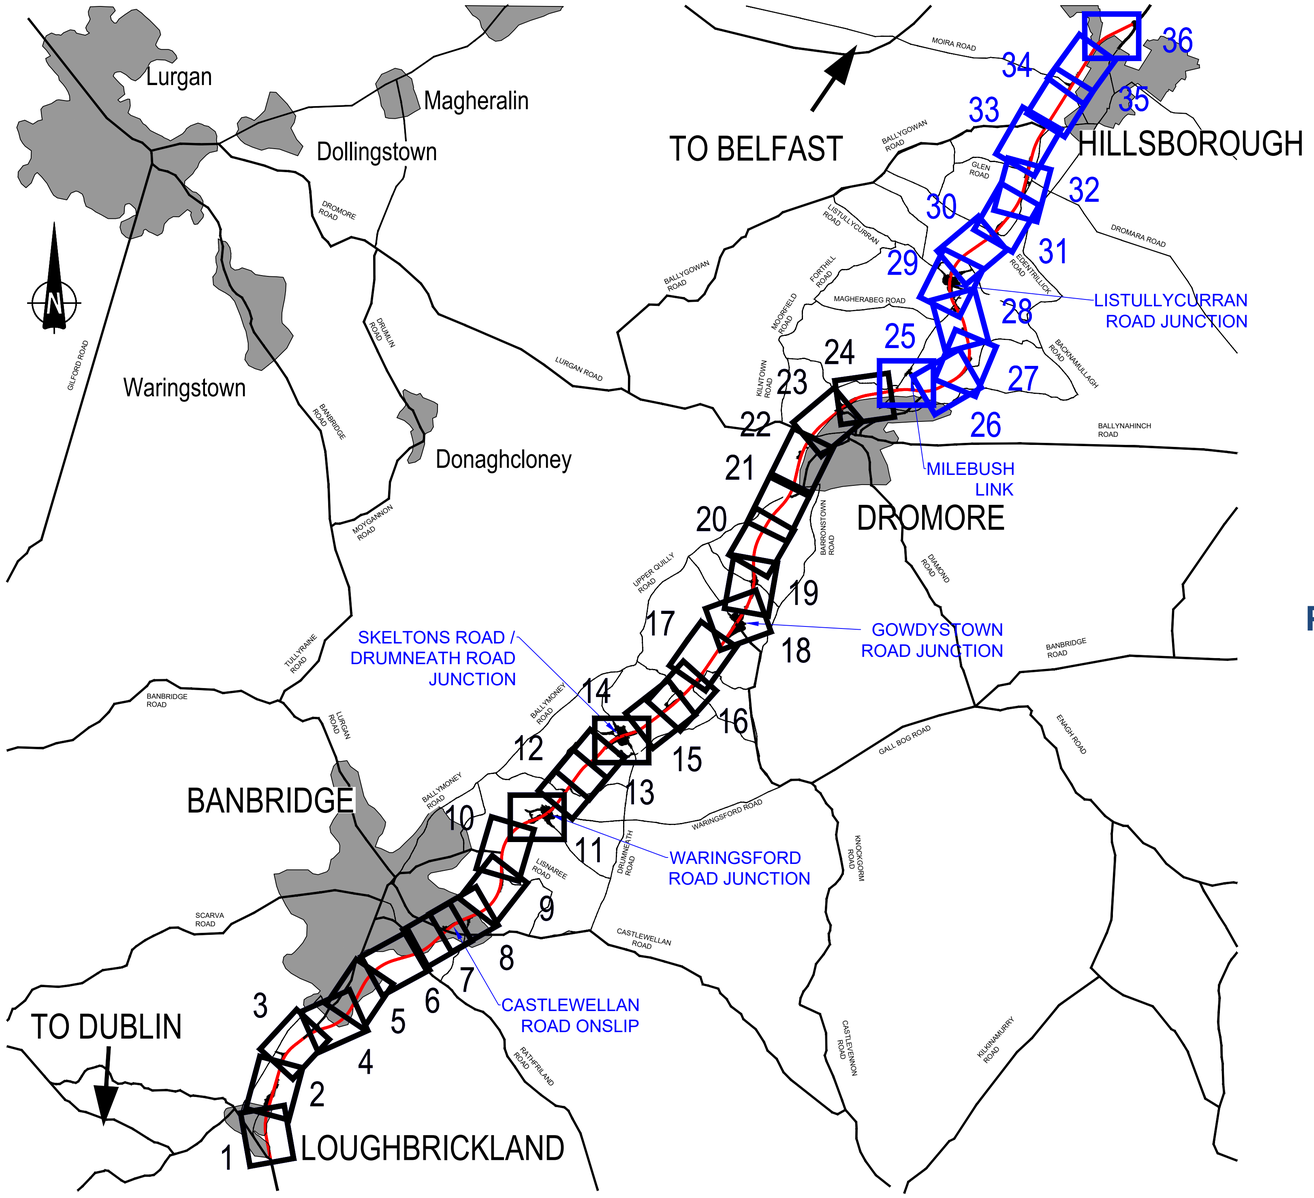

NMVO Maps 25 to 36

Please click on map windows to view plans

rps
A TETRA TECH COMPANY

NOTICE OF MAKING A VESTING ORDER (NMVO) - MAPS

Published 13th November 2026

MAP 25

TO DUBLIN

2-06

2-01

2-02

2-03

2-04a

2-04b

2-05

BALLYNARIS

ML-122

ML-125

ML-126

ML-124

ML-123

BALLYMACORMICK

MACORMICK

TO BELFAST

25m SCALE 1:1250

NOTES

1. Verifying Dimensions.
   The contractor shall verify dimensions against such other drawings or site conditions as pertain to this part of the work.


2. Existing Services.
   Any information concerning the location of existing services indicated on this drawing is intended for general guidance only. It shall be the responsibility of the contractor to determine and verify the exact horizontal and vertical alignment of all cables, pipes, etc. (both underground and overhead) before work commences.

3. Issue of Drawings.
   Hard copies, dwf and pdf will form a controlled issue of the drawing. All other formats (dwg, dxf etc.) are deemed to be an uncontrolled issue and any work carried out based on these files is at the recipients own risk. RPS will not accept any responsibility for any errors arising from the use of these files, either by human error by the recipient, listing of un-dimensioned measurements, compatibility issues with the recipient's software, and any errors arising when these files are used to aid the recipients drawing production, or setting out on site.

4. OS Sheets:
   165-13, 165-14
   183-08, 183-12, 183-16, 184-01, 184-02, 184-05, 184-06, 184-09, 184-13
   202-03, 202-04, 202-07, 202-08, 202-10, 202-11, 202-13, 202-14, 202-15
   203-01
   220-08, 220-11, 220-12, 220-15, 220-16
   221-01, 221-02, 221-05, 221-09
   237-03, 237-04

5. This is based upon Crown Copyright and is reproduced with the permission of Land & Property Services under delegated authority from the Keeper of Public Records. © Crown copyright and database right (2024) NIMA MOU577.705

6. DATUM: IRISH GRID

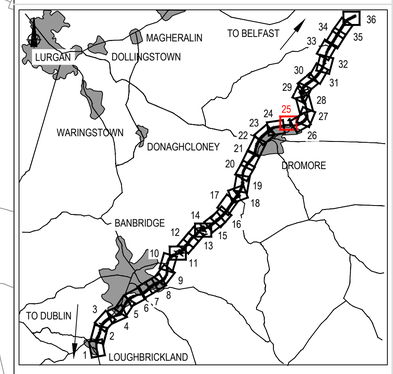

KEY

- Existing OS/ Survey Mapping
- Townland Boundary
- X-XX RSC Folio Reference No
- Proposed Land Areas Required
- Proposed Land Areas Required - Leasehold
- Easements being affected

REV	COMMENT	DRAWN	CH	AP	DATE

RPS A TETRA TECH COMPANY
Elmwood House, 74 Boucher Road, Belfast, BT12 6RZ
T +44 (0) 28 90 667914
F +44 (0) 28 90 668286
W www.rpsgroup.com/ireland
E ireland@rpsgroup.com

Client: Department for Infrastructure | An Roinn Bonneagair | Department for Infrastructure

Project: A1 Junctions Phase 2

Title: Vesting Order Plan - Map 25

Drawing Status	Suitability	Project Ref No.
S2	For Information	IBH0488

Scale	Designed	Drawn By	Checked	Authorised
1:1250	JF	JF	JTB	CD

Original Size	Date	Date	Date	Date
A1	06-03-25	06-03-25	21-03-25	21-03-25

Drawing Number: 168014-RPSB-LOV-XX-DR-HE-2600-01025 Rev P1.0

TNI Ref	Originator	Volume	Location	Type	Discipline	Classification	Number

MAP 26

TO BELFAST

TO DUBLIN

BALLYMACORMICK

ML-127

ML-128

ML-129

ML-130

ML-131


ML-132

ML-133

25m SCALE 1:1250

NOTES

1. Verifying Dimensions.
   The contractor shall verify dimensions against such other drawings or site conditions as pertain to this part of the work.
2. Existing Services.
   Any information concerning the location of existing services indicated on this drawing is intended for general guidance only. It shall be the responsibility of the contractor to determine and verify the exact horizontal and vertical alignment of all cables, pipes, etc. (both underground and overhead) before work commences.
3. Issue of Drawings.
   Hard copies, dwf and pdf will form a controlled issue of the drawing. All other formats (dwg, dxf etc.) are deemed to be an uncontrolled issue and any work carried out based on these files is at the recipients own risk. RPS will not accept any responsibility for any errors arising from the use of these files, either by human error by the recipient, listing of un-dimensioned measurements, compatibility issues with the recipient's software, and any errors arising when these files are used to aid the recipients drawing production, or setting out on site.
4. OS Sheets:
   165-13, 165-14
   183-08, 183-12, 183-16, 184-01, 184-02, 184-05, 184-06, 184-09, 184-13
   202-03, 202-04, 202-07, 202-08, 202-10, 202-11, 202-13, 202-14, 202-15
   203-01
   220-08, 220-11, 220-12, 220-15, 220-16
   221-01, 221-02, 221-05, 221-09
   237-03, 237-04
5. This is based upon Crown Copyright and is reproduced with the permission of Land & Property Services under delegated authority from the Keeper of Public Records. © Crown copyright and database right (2024) NIMA MOU577.705
6. DATUM: IRISH GRID

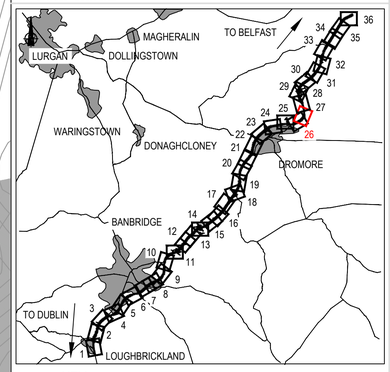

KEY

- Existing OS/ Survey Mapping
- Townland Boundary
- X-XX RSC Folio Reference No
- Proposed Land Areas Required
- Proposed Land Areas Required - Leasehold
- Easements being affected

REV	COMMENT	DRAWN	CH	AP	DATE

RPS
A TETRA TECH COMPANY

Elmwood House
74 Boucher Road
Belfast
BT12 6RZ

T +44 (0) 28 90 667914
F +44 (0) 28 90 668286
W www.rpsgroup.com/ireland
E ireland@rpsgroup.com

Client

Department for Infrastructure | An Roinn Bonneagair | Department for Infrastructure

Project

A1 Junctions Phase 2

Title

Vesting Order Plan - Map 26

Drawing Status	Suitability	Project Ref No.
S2	For Information	IBH0488

Scale	Designed	Drawn By	Checked	Authorised
1:1250	JF	JF	JTB	CD

Original Size	Date	Date	Date	Date
A1	06-03-25	06-03-25	21-03-25	21-03-25

Drawing Number: 168014-RPSB-LOV-XX-DR-HE-2600-01026

Rev P1.0

TNI Ref | Originator | Volume | Location | Type | Discipline | Classification | Number

MAP 27

TO BELFAST

TO DUBLIN

BALLYMACORMICK

ML-139

ML-137

ML-134

ML-140

ML-138

21-01a

21-04

ML-135

ML-136

21-01

21-02

21-03b

21-03a

25m SCALE 1:1250

NOTES

1. Verifying Dimensions.
   The contractor shall verify dimensions against such other drawings or site conditions as pertain to this part of the work.

2. Existing Services.
   Any information concerning the location of existing services indicated on this drawing is intended for general guidance only. It shall be the responsibility of the contractor to determine and verify the exact horizontal and vertical alignment of all cables, pipes, etc. (both underground and overhead) before work commences.

3. Issue of Drawings.
   Hard copies, dwf and pdf will form a controlled issue of the drawing. All other formats (dwg, dxf etc.) are deemed to be an uncontrolled issue and any work carried out based on these files is at the recipients own risk. RPS will not accept any responsibility for any errors arising from the use of these files, either by human error by the recipient, listing of un-dimensioned measurements, compatibility issues with the recipient's software, and any errors arising when these files are used to aid the recipients drawing production, or setting out on site.

4. OS Sheets:
   165-13, 165-14

   183-08, 183-12, 183-16, 184-01, 184-02, 184-05, 184-06, 184-09, 184-13

   202-03, 202-04, 202-07, 202-08, 202-10, 202-11, 202-13, 202-14, 202-15

   203-01


   220-08, 220-11, 220-12, 220-15, 220-16

   221-01, 221-02, 221-05, 221-09

   237-03, 237-04

5. This is based upon Crown Copyright and is reproduced with the permission of Land & Property Services under delegated authority from the Keeper of Public Records. © Crown copyright and database right (2024) NIMA MOU577.705

6. DATUM: IRISH GRID

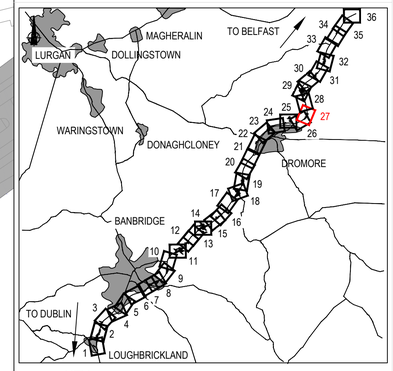

KEY

- Existing OS/ Survey Mapping
- Townland Boundary
- X-XX RSC Folio Reference No
- Proposed Land Areas Required
- Proposed Land Areas Required - Leasehold
- Easements being affected

REV	COMMENT	DRAWN	CH	AP	DATE
P3.0	Vesting area reduced to remove encroachment	IS	JF	CD	01-07-26
P2.0	Plot 21-01a added.	JF	JTB	CD	08-07-25

RPS A TETRA TECH COMPANY
Elmwood House
74 Boucher Road
Belfast
BT12 6RZ
T +44 (0) 28 90 667914
F +44 (0) 28 90 668286
W www.rpsgroup.com/ireland
E ireland@rpsgroup.com

Client: Department for Infrastructure | An Roinn Bonneagair | Department fur Infrastructure

Project: A1 Junctions Phase 2

Title: Vesting Order Plan - Map 27


Drawing Status	Suitability	Project Ref No.
S2	For Information	IBH0488

Scale	Designed	Drawn By	Checked	Authorised
1:1250	JF	JF	JTB	CD

Original Size	Date	Date	Date	Date
A1	06-03-25	06-03-25	21-03-25	21-03-25


Drawing Number | Rev P3.0

TNI Ref Originator Volume Location Type Discipline Classification Number
168014-RPSB-LOV-XX-DR-HE-2600-01027

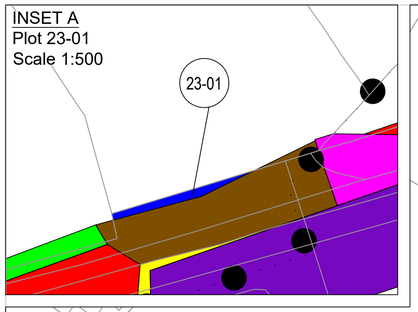

NOTES

1. Verifying Dimensions.
   The contractor shall verify dimensions against such other drawings or site conditions as pertain to this part of the work.
2. Existing Services.
   Any information concerning the location of existing services indicated on this drawing is intended for general guidance only. It shall be the responsibility of the contractor to determine and verify the exact horizontal and vertical alignment of all cables, pipes, etc. (both underground and overhead) before work commences.
3. Issue of Drawings.
   Hard copies, dwf and pdf will form a controlled issue of the drawing. All other formats (dwg, dxf etc.) are deemed to be an uncontrolled issue and any work carried out based on these files is at the recipients own risk. RPS will not accept any responsibility for any errors arising from the use of these files, either by human error by the recipient, listing of un-dimensioned measurements, compatibility issues with the recipient's software, and any errors arising when these files are used to aid the recipients drawing production, or setting out on site.
4. OS Sheets:
   165-13, 165-14
   183-08, 183-12, 183-16, 184-01, 184-02, 184-05, 184-06, 184-09, 184-13
   202-03, 202-04, 202-07, 202-08, 202-10, 202-11, 202-13, 202-14, 202-15
   203-01
   220-08, 220-11, 220-12, 220-15, 220-16
   221-01, 221-02, 221-05, 221-09
   237-03, 237-04
5. This is based upon Crown Copyright and is reproduced with the permission of Land & Property Services under delegated authority from the Keeper of Public Records. © Crown copyright and database right (2024) NIMA MOU577.705
6. DATUM: IRISH GRID

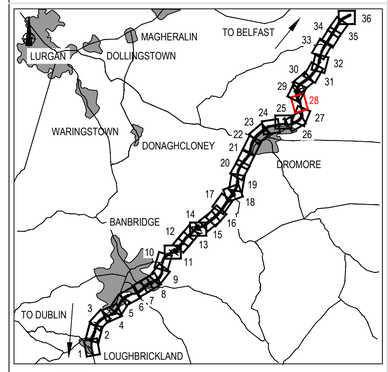

KEY

- Existing OS/ Survey Mapping
- Townland Boundary
- X-XX RSC Folio Reference No
- Proposed Land Areas Required
- Proposed Land Areas Required - Leasehold
- Easements being affected

REV	COMMENT	DRAWN	CH	AP	DATE

RPS A TETRA TECH COMPANY
Elmwood House
74 Boucher Road
Belfast
BT12 6RZ
T +44 (0) 28 90 667914
F +44 (0) 28 90 668286
W www.rpsgroup.com/ireland
E ireland@rpsgroup.com

Client: Department for Infrastructure | An Roinn Bonneagair | Department for Infrastructure

Project: A1 Junctions Phase 2

Title: Vesting Order Plan - Map 28

Drawing Status	Suitability	Project Ref No.
S2	For Information	IBH0488

Scale	Designed	Drawn By	Checked	Authorised
1:1250	JF	JF	JTB	CD

Original Size	Date	Date	Date	Date
A1	06-03-25	06-03-25	21-03-25	21-03-25


Drawing Number: 168014-RPSB-LOV-XX-DR-HE-2600-01028
Rev P1.0

TNI Ref | Originator | Volume | Location | Type | Discipline | Classification | Number


MAP 29

TO BELFAST

TO DUBLIN

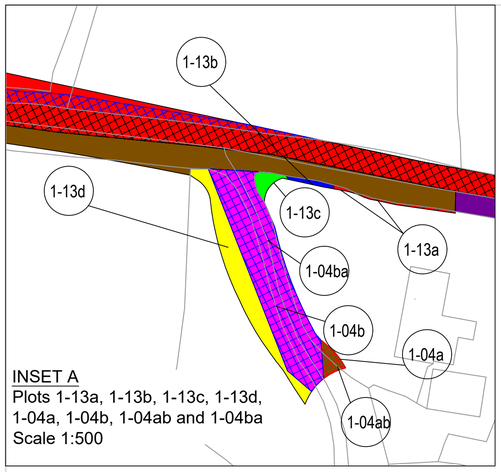

INSET A
Plots 1-13a, 1-13b, 1-13c, 1-13d,
1-04a, 1-04b, 1-04ab and 1-04ba
Scale 1:500

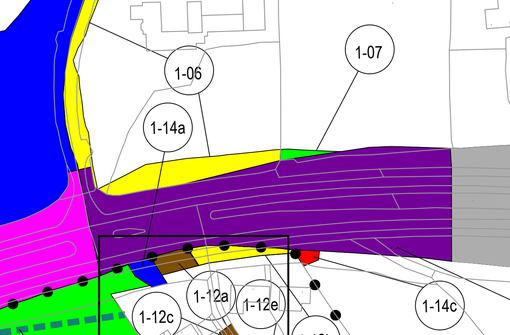

INSET B
Plots 1-10, 1-12c,
1-12d and 1-12e
Scale 1:500

INSET A
Plots 1-13a, 1-13b, 1-13c, 1-13d,
1-04a, 1-04b, 1-04ab and 1-04ba

INSET B
Plots 1-10, 1-12c,
1-12d and 1-12e

MAGHERABEG

BACKNAMULLAGH


LISTULLYCURRAN

25m

SCALE 1:1250

NOTES

1. Verifying Dimensions.
   The contractor shall verify dimensions against such other drawings or site conditions as pertain to this part of the work.
2. Existing Services.
   Any information concerning the location of existing services indicated on this drawing is intended for general guidance only. It shall be the responsibility of the contractor to determine and verify the exact horizontal and vertical alignment of all cables, pipes, etc. (both underground and overhead) before work commences.
3. Issue of Drawings.
   Hard copies, dwf and pdf will form a controlled issue of the drawing. All other formats (dwg, dxf etc.) are deemed to be an uncontrolled issue and any work carried out based on these files is at the recipients own risk. RPS will not accept any responsibility for any errors arising from the use of these files, either by human error by the recipient, listing of un-dimensioned measurements, compatibility issues with the recipient's software, and any errors arising when these files are used to aid the recipients drawing production, or setting out on site.
4. OS Sheets:
   165-13, 165-14
   183-08, 183-12, 183-16, 184-01, 184-02, 184-05, 184-06, 184-09, 184-13
   202-03, 202-04, 202-07, 202-08, 202-10, 202-11, 202-13, 202-14, 202-15
   203-01
   220-08, 220-11, 220-12, 220-15, 220-16
   221-01, 221-02, 221-05, 221-09
   237-03, 237-04
5. This is based upon Crown Copyright and is reproduced with the permission of Land & Property Services under delegated authority from the Keeper of Public Records. © Crown copyright and database right (2024) NIMA MOU577.705
6. DATUM: IRISH GRID

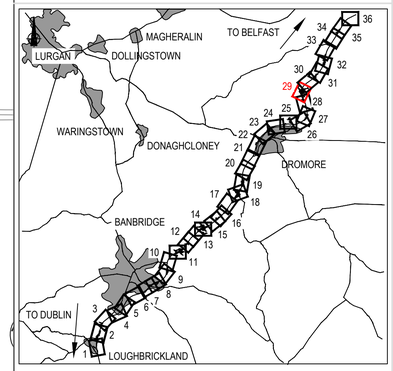

KEY

- Existing OS/ Survey Mapping
- Townland Boundary
- X-XX RSC Folio Reference No
- Proposed Land Areas Required
- Proposed Land Areas Required - Leasehold
- Easements being affected

REV	COMMENT	DRAWN	CH	AP	DATE
P2.0	Plot 1-11b added	JF	JTB	CD	21/07/2025

RPS
A TETRA TECH COMPANY
Elmwood House
74 Boucher Road
Belfast
BT12 6RZ
T +44 (0) 28 90 667914
F +44 (0) 28 90 668286
W www.rpsgroup.com/ireland
E ireland@rpsgroup.com

Client: Department for Infrastructure | An Roinn Bonneagair | Department for Infrastructure

Project: A1 Junctions Phase 2

Title: Vesting Order Plan - Map 29

Drawing Status	Suitability	Project Ref No.
S2	For Information	IBH0488

Scale	Designed	Drawn By	Checked	Authorised
1:1250	JF	JF	JTB	CD

Original Size	Date	Date	Date	Date
A1	06-03-25	06-03-25	21-03-25	21-03-25

Drawing Number: 168014-RPSB-LOV-XX-DR-HE-2600-01029
Rev P2.0

TNI Ref | Originator | Volume | Location | Type | Discipline | Classification | Number

MAP 30

TO BELFAST

TAUGHBLANE

TAUGHBLANE

TAUGHBLANE

BALLYKEEL ARTIFINNY

AGHANDUNVARRAN

LISTULLYCURRAN

BACKNAMULLAGH

TO DUBLIN

ML-160

ML-161

24-01

ML-162

ML-163

ML-164

ML-165

ML-166

25m

SCALE 1:1250

NOTES

1. Verifying Dimensions.
   The contractor shall verify dimensions against such other drawings or site conditions as pertain to this part of the work.
2. Existing Services.
   Any information concerning the location of existing services indicated on this drawing is intended for general guidance only. It shall be the responsibility of the contractor to determine and verify the exact horizontal and vertical alignment of all cables, pipes, etc. (both underground and overhead) before work commences.
3. Issue of Drawings.
   Hard copies, dwf and pdf will form a controlled issue of the drawing. All other formats (dwg, dxf etc.) are deemed to be an uncontrolled issue and any work carried out based on these files is at the recipients own risk. RPS will not accept any responsibility for any errors arising from the use of these files, either by human error by the recipient, listing of un-dimensioned measurements, compatibility issues with the recipient's software, and any errors arising when these files are used to aid the recipients drawing production, or setting out on site.
4. OS Sheets:
   165-13, 165-14

   183-08, 183-12, 183-16, 184-01, 184-02, 184-05, 184-06, 184-09, 184-13


   202-03, 202-04, 202-07, 202-08, 202-10, 202-11, 202-13, 202-14, 202-15

   203-01

   220-08, 220-11, 220-12, 220-15, 220-16

   221-01, 221-02, 221-05, 221-09

   237-03, 237-04
5. This is based upon Crown Copyright and is reproduced with the permission of Land & Property Services under delegated authority from the Keeper of Public Records. © Crown copyright and database right (2024) NIMA MOU577.705
6. DATUM: IRISH GRID

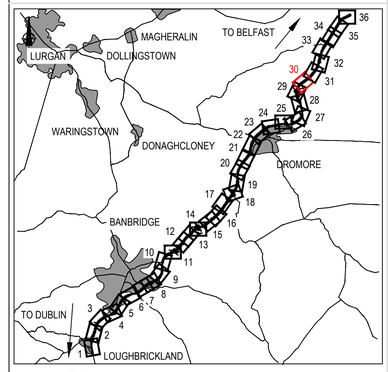

KEY

- Existing OS/ Survey Mapping
- Townland Boundary
- X-XX RSC Folio Reference No
- Proposed Land Areas Required
- Proposed Land Areas Required - Leasehold
- Easements being affected

REV	COMMENT	DRAWN	CH	AP	DATE

RPS A TETRA TECH COMPANY

Elmwood House
74 Boucher Road
Belfast
BT12 6RZ

T +44 (0) 28 90 667914
F +44 (0) 28 90 668286
W www.rpsgroup.com/ireland
E ireland@rpsgroup.com

Client

Department for Infrastructure | An Roinn Bonneagair | Department for Infrastructure

Project

A1 Junctions Phase 2

Title

Vesting Order Plan - Map 30

Drawing Status	Suitability	Project Ref No.
S2	For Information	IBH0488

Scale	Designed	Drawn By	Checked	Authorised
1:1250	JF	JF	JTB	CD

Original Size	Date	Date	Date	Date
A1	06-03-25	06-03-25	21-03-25	21-03-25

Drawing Number: 168014-RPSB-LOV-XX-DR-HE-2600-01030

Rev P1.0

TNI Ref | Originator | Volume | Location | Type | Discipline | Classification | Number

MAP 31

TO BELFAST

ML-168

25-01

25-02

ML-167

ML-169

ML-170

ML-171

ML-172

AGHANDUNVARRAN

TO DUBLIN

25m

SCALE 1:1250

NOTES

1. Verifying Dimensions.
   The contractor shall verify dimensions against such other drawings or site conditions as pertain to this part of the work.

2. Existing Services.
   Any information concerning the location of existing services indicated on this drawing is intended for general guidance only. It shall be the responsibility of the contractor to determine and verify the exact horizontal and vertical alignment of all cables, pipes, etc. (both underground and overhead) before work commences.

3. Issue of Drawings.
   Hard copies, dwf and pdf will form a controlled issue of the drawing. All other formats (dwg, dxf etc.) are deemed to be an uncontrolled issue and any work carried out based on these files is at the recipients own risk. RPS will not accept any responsibility for any errors arising from the use of these files, either by human error by the recipient, listing of un-dimensioned measurements, compatibility issues with the recipient's software, and any errors arising when these files are used to aid the recipients drawing production, or setting out on site.

4. OS Sheets:
   165-13, 165-14

   183-08, 183-12, 183-16, 184-01, 184-02, 184-05, 184-06, 184-09, 184-13

   202-03, 202-04, 202-07, 202-08, 202-10, 202-11, 202-13, 202-14, 202-15

   203-01


   220-08, 220-11, 220-12, 220-15, 220-16

   221-01, 221-02, 221-05, 221-09

   237-03, 237-04

5. This is based upon Crown Copyright and is reproduced with the permission of Land & Property Services under delegated authority from the Keeper of Public Records. © Crown copyright and database right (2024) NIMA MOU577.705

6. DATUM: IRISH GRID

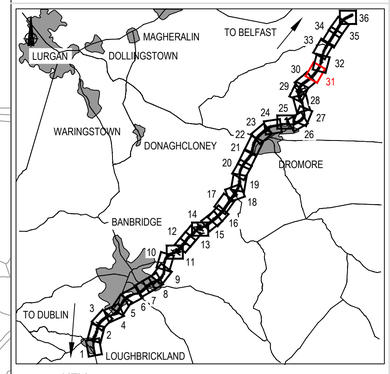

KEY

- Existing OS/ Survey Mapping
- Townland Boundary
- X-XX RSC Folio Reference No
- Proposed Land Areas Required
- Proposed Land Areas Required - Leasehold
- Easements being affected

REV	COMMENT	DRAWN	CH	AP	DATE

RPS A TETRA TECH COMPANY

Elmwood House
74 Boucher Road
Belfast
BT12 6RZ

T +44 (0) 28 90 667914
F +44 (0) 28 90 668286
W www.rpsgroup.com/ireland
E ireland@rpsgroup.com

Client

Department for Infrastructure | An Roinn Bonneagair | Department for Infrastructure

Project

A1 Junctions Phase 2

Title

Vesting Order Plan - Map 31

Drawing Status	Suitability	Project Ref No.
S2	For Information	IBH0488

Scale	Designed	Drawn By	Checked	Authorised
1:1250	JF	JF	JTB	CD

Original Size	Date	Date	Date	Date
A1	06-03-25	06-03-25	21-03-25	21-03-25

Drawing Number

Rev P1.0

TNI Ref	Originator	Volume	Location	Type	Discipline	Classification	Number
168014	RPSB	LOV	XX	DR	HE	2600	01031

MAP 32

TO BELFAST

TO DUBLIN

BALLYKEEL ARTIFINNY

AGHANDUNVARRAN

AGHANDUNVARRAN

ML-173

ML-174

ML-175

ML-176

ML-177

ML-178

ML-179

ML-180

26-01

26-02

26-03

26-04

27-01

27-02

27-03a

INSET A
Plot 27-02


INSET A
Plots 27-02
Scale 1:500

25m

SCALE 1:1250

NOTES

1. Verifying Dimensions.
   The contractor shall verify dimensions against such other drawings or site conditions as pertain to this part of the work.
2. Existing Services.
   Any information concerning the location of existing services indicated on this drawing is intended for general guidance only. It shall be the responsibility of the contractor to determine and verify the exact horizontal and vertical alignment of all cables, pipes, etc. (both underground and overhead) before work commences.
3. Issue of Drawings.
   Hard copies, dwf and pdf will form a controlled issue of the drawing. All other formats (dwg, dxf etc.) are deemed to be an uncontrolled issue and any work carried out based on these files is at the recipients own risk. RPS will not accept any responsibility for any errors arising from the use of these files, either by human error by the recipient, listing of un-dimensioned measurements, compatibility issues with the recipient's software, and any errors arising when these files are used to aid the recipients drawing production, or setting out on site.
4. OS Sheets:
   165-13, 165-14
   183-08, 183-12, 183-16, 184-01, 184-02, 184-05, 184-06, 184-09, 184-13
   202-03, 202-04, 202-07, 202-08, 202-10, 202-11, 202-13, 202-14, 202-15
   203-01
   220-08, 220-11, 220-12, 220-15, 220-16
   221-01, 221-02, 221-05, 221-09
   237-03, 237-04
5. This is based upon Crown Copyright and is reproduced with the permission of Land & Property Services under delegated authority from the Keeper of Public Records. © Crown copyright and database right (2024) NIMA MOU577.705
6. DATUM: IRISH GRID

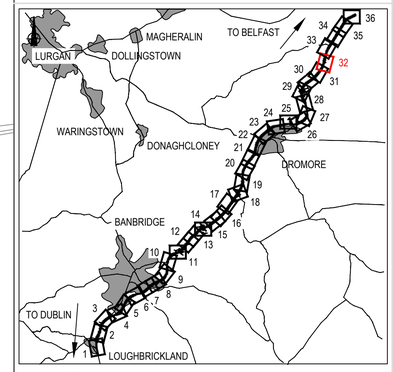

KEY

- Existing OS/ Survey Mapping
- Townland Boundary
- X-XX RSC Folio Reference No
- Proposed Land Areas Required
- Proposed Land Areas Required - Leasehold
- Easements being affected

REV	COMMENT	DRAWN	CH	AP	DATE

RPS
A TETRA TECH COMPANY
Elmwood House
74 Boucher Road
Belfast
BT12 6RZ
T +44 (0) 28 90 667914
F +44 (0) 28 90 668286
W www.rpsgroup.com/ireland
E ireland@rpsgroup.com

Client
Department for Infrastructure | An Roinn Bonneagair | Department for Infrastructure

Project
A1 Junctions Phase 2

Title
Vesting Order Plan - Map 32

Drawing Status	Suitability	Project Ref No.
S2	For Information	IBH0488


Scale	Designed	Drawn By	Checked	Authorised
1:1250	JF	JF	JTB	CD

Original Size	Date	Date	Date	Date
A1	06-03-25	06-03-25	21-03-25	21-03-25

Drawing Number
168014-RPSB-LOV-XX-DR-HE-2600-01032

Rev P1.0

TNI Ref | Originator | Volume | Location | Type | Discipline | Classification | Number

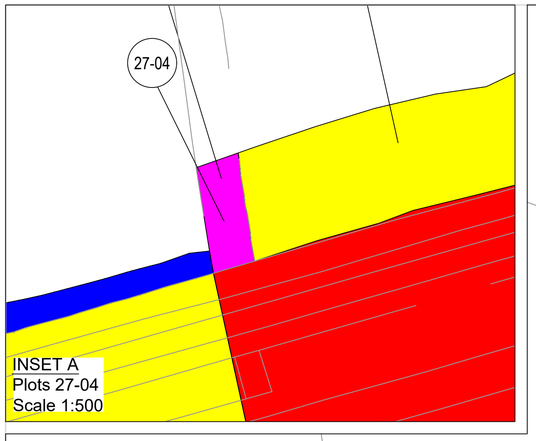

MAP 33

TO BELFAST

27-07b

DRUMATHUGH (HILLSBOROUGH)

INSET A
Plot 27-04

27-07a

27-06

27-05

27-04

27-03b

ML-182

ML-181


HILLSBOROUGH

TO DUBLIN

25m SCALE 1:1250

NOTES

1. Verifying Dimensions.
   The contractor shall verify dimensions against such other drawings or site conditions as pertain to this part of the work.
2. Existing Services.
   Any information concerning the location of existing services indicated on this drawing is intended for general guidance only. It shall be the responsibility of the contractor to determine and verify the exact horizontal and vertical alignment of all cables, pipes, etc. (both underground and overhead) before work commences.
3. Issue of Drawings.
   Hard copies, dwf and pdf will form a controlled issue of the drawing. All other formats (dwg, dxf etc.) are deemed to be an uncontrolled issue and any work carried out based on these files is at the recipients own risk. RPS will not accept any responsibility for any errors arising from the use of these files, either by human error by the recipient, listing of un-dimensioned measurements, compatibility issues with the recipient's software, and any errors arising when these files are used to aid the recipients drawing production, or setting out on site.
4. OS Sheets:
   165-13, 165-14
   183-08, 183-12, 183-16, 184-01, 184-02, 184-05, 184-06, 184-09, 184-13
   202-03, 202-04, 202-07, 202-08, 202-10, 202-11, 202-13, 202-14, 202-15
   203-01
   220-08, 220-11, 220-12, 220-15, 220-16
   221-01, 221-02, 221-05, 221-09
   237-03, 237-04
5. This is based upon Crown Copyright and is reproduced with the permission of Land & Property Services under delegated authority from the Keeper of Public Records. © Crown copyright and database right (2024) NIMA MOU577.705
6. DATUM: IRISH GRID

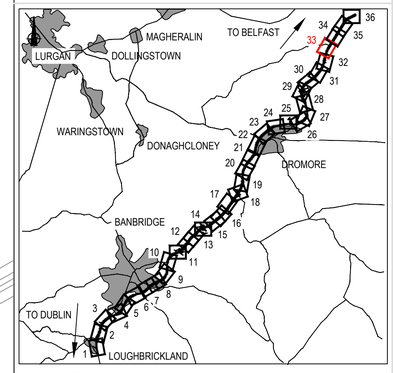

KEY

- Existing OS/ Survey Mapping
- Townland Boundary
- X-XX RSC Folio Reference No
- Proposed Land Areas Required
- Proposed Land Areas Required - Leasehold
- Easements being affected

REV	COMMENT	DRAWN	CH	AP	DATE

RPS A TETRA TECH COMPANY
Elmwood House
74 Boucher Road
Belfast
BT12 6RZ
T +44 (0) 28 90 667914
F +44 (0) 28 90 668286
W www.rpsgroup.com/ireland
E ireland@rpsgroup.com

Client: Department for Infrastructure | An Roinn Bonneagair | Department for Infrastructure

Project: A1 Junctions Phase 2

Title: Vesting Order Plan - Map 33

Drawing Status	Suitability	Project Ref No.
S2	For Information	IBH0488

Scale	Designed	Drawn By	Checked	Authorised
1:1250	JF	JF	JTB	CD

Original Size	Date	Date	Date	Date
A1	06-03-25	06-03-25	21-03-25	21-03-25

Drawing Number: 168014-RPSB-LOV-XX-DR-HE-2600-01033
Rev P1.0

TNI Ref | Originator | Volume | Location | Type | Discipline | Classification | Number

MAP 34

TO BELFAST

HILLSBOROUGH

HILLSBOROUGH

HILLSBOROUGH

ML-183

SMALL PARK


TO DUBLIN

25m

SCALE 1:1250

NOTES

1. Verifying Dimensions.
   The contractor shall verify dimensions against such other drawings or site conditions as pertain to this part of the work.
2. Existing Services.
   Any information concerning the location of existing services indicated on this drawing is intended for general guidance only. It shall be the responsibility of the contractor to determine and verify the exact horizontal and vertical alignment of all cables, pipes, etc. (both underground and overhead) before work commences.
3. Issue of Drawings.
   Hard copies, dwf and pdf will form a controlled issue of the drawing. All other formats (dwg, dxf etc.) are deemed to be an uncontrolled issue and any work carried out based on these files is at the recipients own risk. RPS will not accept any responsibility for any errors arising from the use of these files, either by human error by the recipient, listing of un-dimensioned measurements, compatibility issues with the recipient's software, and any errors arising when these files are used to aid the recipients drawing production, or setting out on site.
4. OS Sheets:
   165-13, 165-14
   183-08, 183-12, 183-16, 184-01, 184-02, 184-05, 184-06, 184-09, 184-13
   202-03, 202-04, 202-07, 202-08, 202-10, 202-11, 202-13, 202-14, 202-15
   203-01
   220-08, 220-11, 220-12, 220-15, 220-16
   221-01, 221-02, 221-05, 221-09
   237-03, 237-04
5. This is based upon Crown Copyright and is reproduced with the permission of Land & Property Services under delegated authority from the Keeper of Public Records. © Crown copyright and database right (2024) NIMA MOU577.705
6. DATUM: IRISH GRID

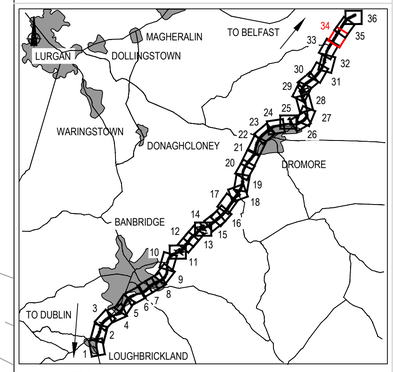

KEY

- Existing OS/ Survey Mapping
- Townland Boundary
- X-XX RSC Folio Reference No
- Proposed Land Areas Required
- Proposed Land Areas Required - Leasehold
- Easements being affected

REV	COMMENT	DRAWN	CH	AP	DATE

RPS A TETRA TECH COMPANY
Elmwood House
74 Boucher Road
Belfast
BT12 6RZ
T +44 (0) 28 90 667914
F +44 (0) 28 90 668286
W www.rpsgroup.com/ireland
E ireland@rpsgroup.com

Client: Department for Infrastructure | An Roinn Bonneagair | Department for Infrastructure

Project: A1 Junctions Phase 2

Title: Vesting Order Plan - Map 34

Drawing Status	Suitability	Project Ref No.
S2	For Information	IBH0488

Scale	Designed	Drawn By	Checked	Authorised
1:1250	JF	JF	JTB	CD

Original Size	Date	Date	Date	Date
A1	06-03-25	06-03-25	21-03-25	21-03-25

Drawing Number: 168014-RPSB-LOV-XX-DR-HE-2600-01034 Rev P1.0


TNI Ref | Originator | Volume | Location | Type | Discipline | Classification | Number

MAP 35


TO BELFAST

TO DUBLIN

INSET A
Plots 28-02
Scale 1:500

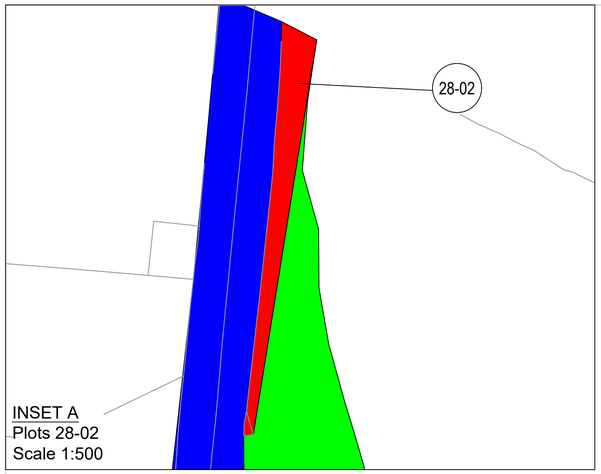

INSET A
Plot 28-02

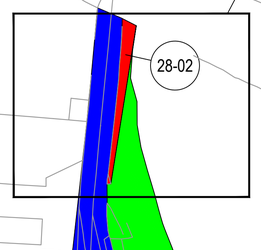

28-01

HILLSBOROUGH

ML-184

SMALL PARK

SMALL PARK


CULCAVY

25m

SCALE 1:1250

NOTES

1. Verifying Dimensions.
   The contractor shall verify dimensions against such other drawings or site conditions as pertain to this part of the work.
2. Existing Services.
   Any information concerning the location of existing services indicated on this drawing is intended for general guidance only. It shall be the responsibility of the contractor to determine and verify the exact horizontal and vertical alignment of all cables, pipes, etc. (both underground and overhead) before work commences.
3. Issue of Drawings.
   Hard copies, dwf and pdf will form a controlled issue of the drawing. All other formats (dwg, dxf etc.) are deemed to be an uncontrolled issue and any work carried out based on these files is at the recipients own risk. RPS will not accept any responsibility for any errors arising from the use of these files, either by human error by the recipient, listing of un-dimensioned measurements, compatibility issues with the recipient's software, and any errors arising when these files are used to aid the recipients drawing production, or setting out on site.
4. OS Sheets:
   165-13, 165-14
   183-08, 183-12, 183-16, 184-01, 184-02, 184-05, 184-06, 184-09, 184-13
   202-03, 202-04, 202-07, 202-08, 202-10, 202-11, 202-13, 202-14, 202-15
   203-01
   220-08, 220-11, 220-12, 220-15, 220-16
   221-01, 221-02, 221-05, 221-09
   237-03, 237-04
5. This is based upon Crown Copyright and is reproduced with the permission of Land & Property Services under delegated authority from the Keeper of Public Records. © Crown copyright and database right (2024) NIMA MOU577.705
6. DATUM: IRISH GRID

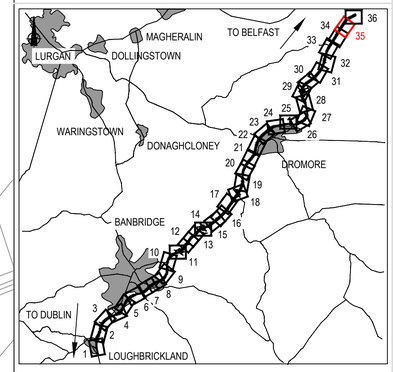

KEY

- Existing OS/ Survey Mapping
- Townland Boundary
- X-XX RSC Folio Reference No
- Proposed Land Areas Required
- Proposed Land Areas Required - Leasehold
- Easements being affected

REV	COMMENT	DRAWN	CH	AP	DATE

RPS
A TETRA TECH COMPANY

Elmwood House
74 Boucher Road
Belfast
BT12 6RZ

T +44 (0) 28 90 667914
F +44 (0) 28 90 668286
W www.rpsgroup.com/ireland
E ireland@rpsgroup.com

Client

Department for Infrastructure | An Roinn Bonneagair | Department for Infrastructure

Project

A1 Junctions Phase 2

Title

Vesting Order Plan - Map 35

Drawing Status	Suitability	Project Ref No.
S2	For Information	IBH0488

Scale	Designed	Drawn By	Checked	Authorised
1:1250	JF	JF	JTB	CD

Original Size	Date	Date	Date	Date
A1	06-03-25	06-03-25	21-03-25	21-03-25

Drawing Number: 168014-RPSB-LOV-XX-DR-HE-2600-01035

Rev P1.0

TNI Ref | Originator | Volume | Location | Type | Discipline | Classification | Number

MAP 36

TO BELFAST

CARNREAGH

ML-187

ML-186

ML-185

CULCAVY


TO DUBLIN

AVY

25m SCALE 1:1250

NOTES

1. Verifying Dimensions.
   The contractor shall verify dimensions against such other drawings or site conditions as pertain to this part of the work.
2. Existing Services.
   Any information concerning the location of existing services indicated on this drawing is intended for general guidance only. It shall be the responsibility of the contractor to determine and verify the exact horizontal and vertical alignment of all cables, pipes, etc. (both underground and overhead) before work commences.
3. Issue of Drawings.
   Hard copies, dwf and pdf will form a controlled issue of the drawing. All other formats (dwg, dxf etc.) are deemed to be an uncontrolled issue and any work carried out based on these files is at the recipients own risk. RPS will not accept any responsibility for any errors arising from the use of these files, either by human error by the recipient, listing of un-dimensioned measurements, compatibility issues with the recipient's software, and any errors arising when these files are used to aid the recipients drawing production, or setting out on site.
4. OS Sheets:
   165-13, 165-14
   183-08, 183-12, 183-16, 184-01, 184-02, 184-05, 184-06, 184-09, 184-13
   202-03, 202-04, 202-07, 202-08, 202-10, 202-11, 202-13, 202-14, 202-15
   203-01
   220-08, 220-11, 220-12, 220-15, 220-16
   221-01, 221-02, 221-05, 221-09
   237-03, 237-04
5. This is based upon Crown Copyright and is reproduced with the permission of Land & Property Services under delegated authority from the Keeper of Public Records. © Crown copyright and database right (2024) NIMA MOU577.705
6. DATUM: IRISH GRID

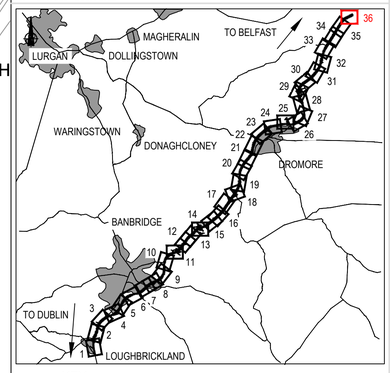

KEY

- Existing OS/ Survey Mapping
- Townland Boundary
- X-XX RSC Folio Reference No
- Proposed Land Areas Required
- Proposed Land Areas Required - Leasehold
- Easements being affected

REV	COMMENT	DRAWN	CH	AP	DATE

RPS A TETRA TECH COMPANY
Elmwood House
74 Boucher Road
Belfast
BT12 6RZ
T +44 (0) 28 90 667914
F +44 (0) 28 90 668286
W www.rpsgroup.com/ireland
E ireland@rpsgroup.com

Client: Department for Infrastructure | An Roinn Bonneagair | Department for Infrastructure

Project: A1 Junctions Phase 2

Title: Vesting Order Plan - Map 36

Drawing Status	Suitability	Project Ref No.
S2	For Information	IBH0488

Scale	Designed	Drawn By	Checked	Authorised
1:1250	JF	JF	JTB	CD

Original Size	Date	Date	Date	Date
A1	06-03-25	06-03-25	21-03-25	21-03-25

Drawing Number: 168014-RPSB-LOV-XX-DR-HE-2600-01036 Rev P1.0

TNI Ref | Originator | Volume | Location | Type | Discipline | Classification | Number