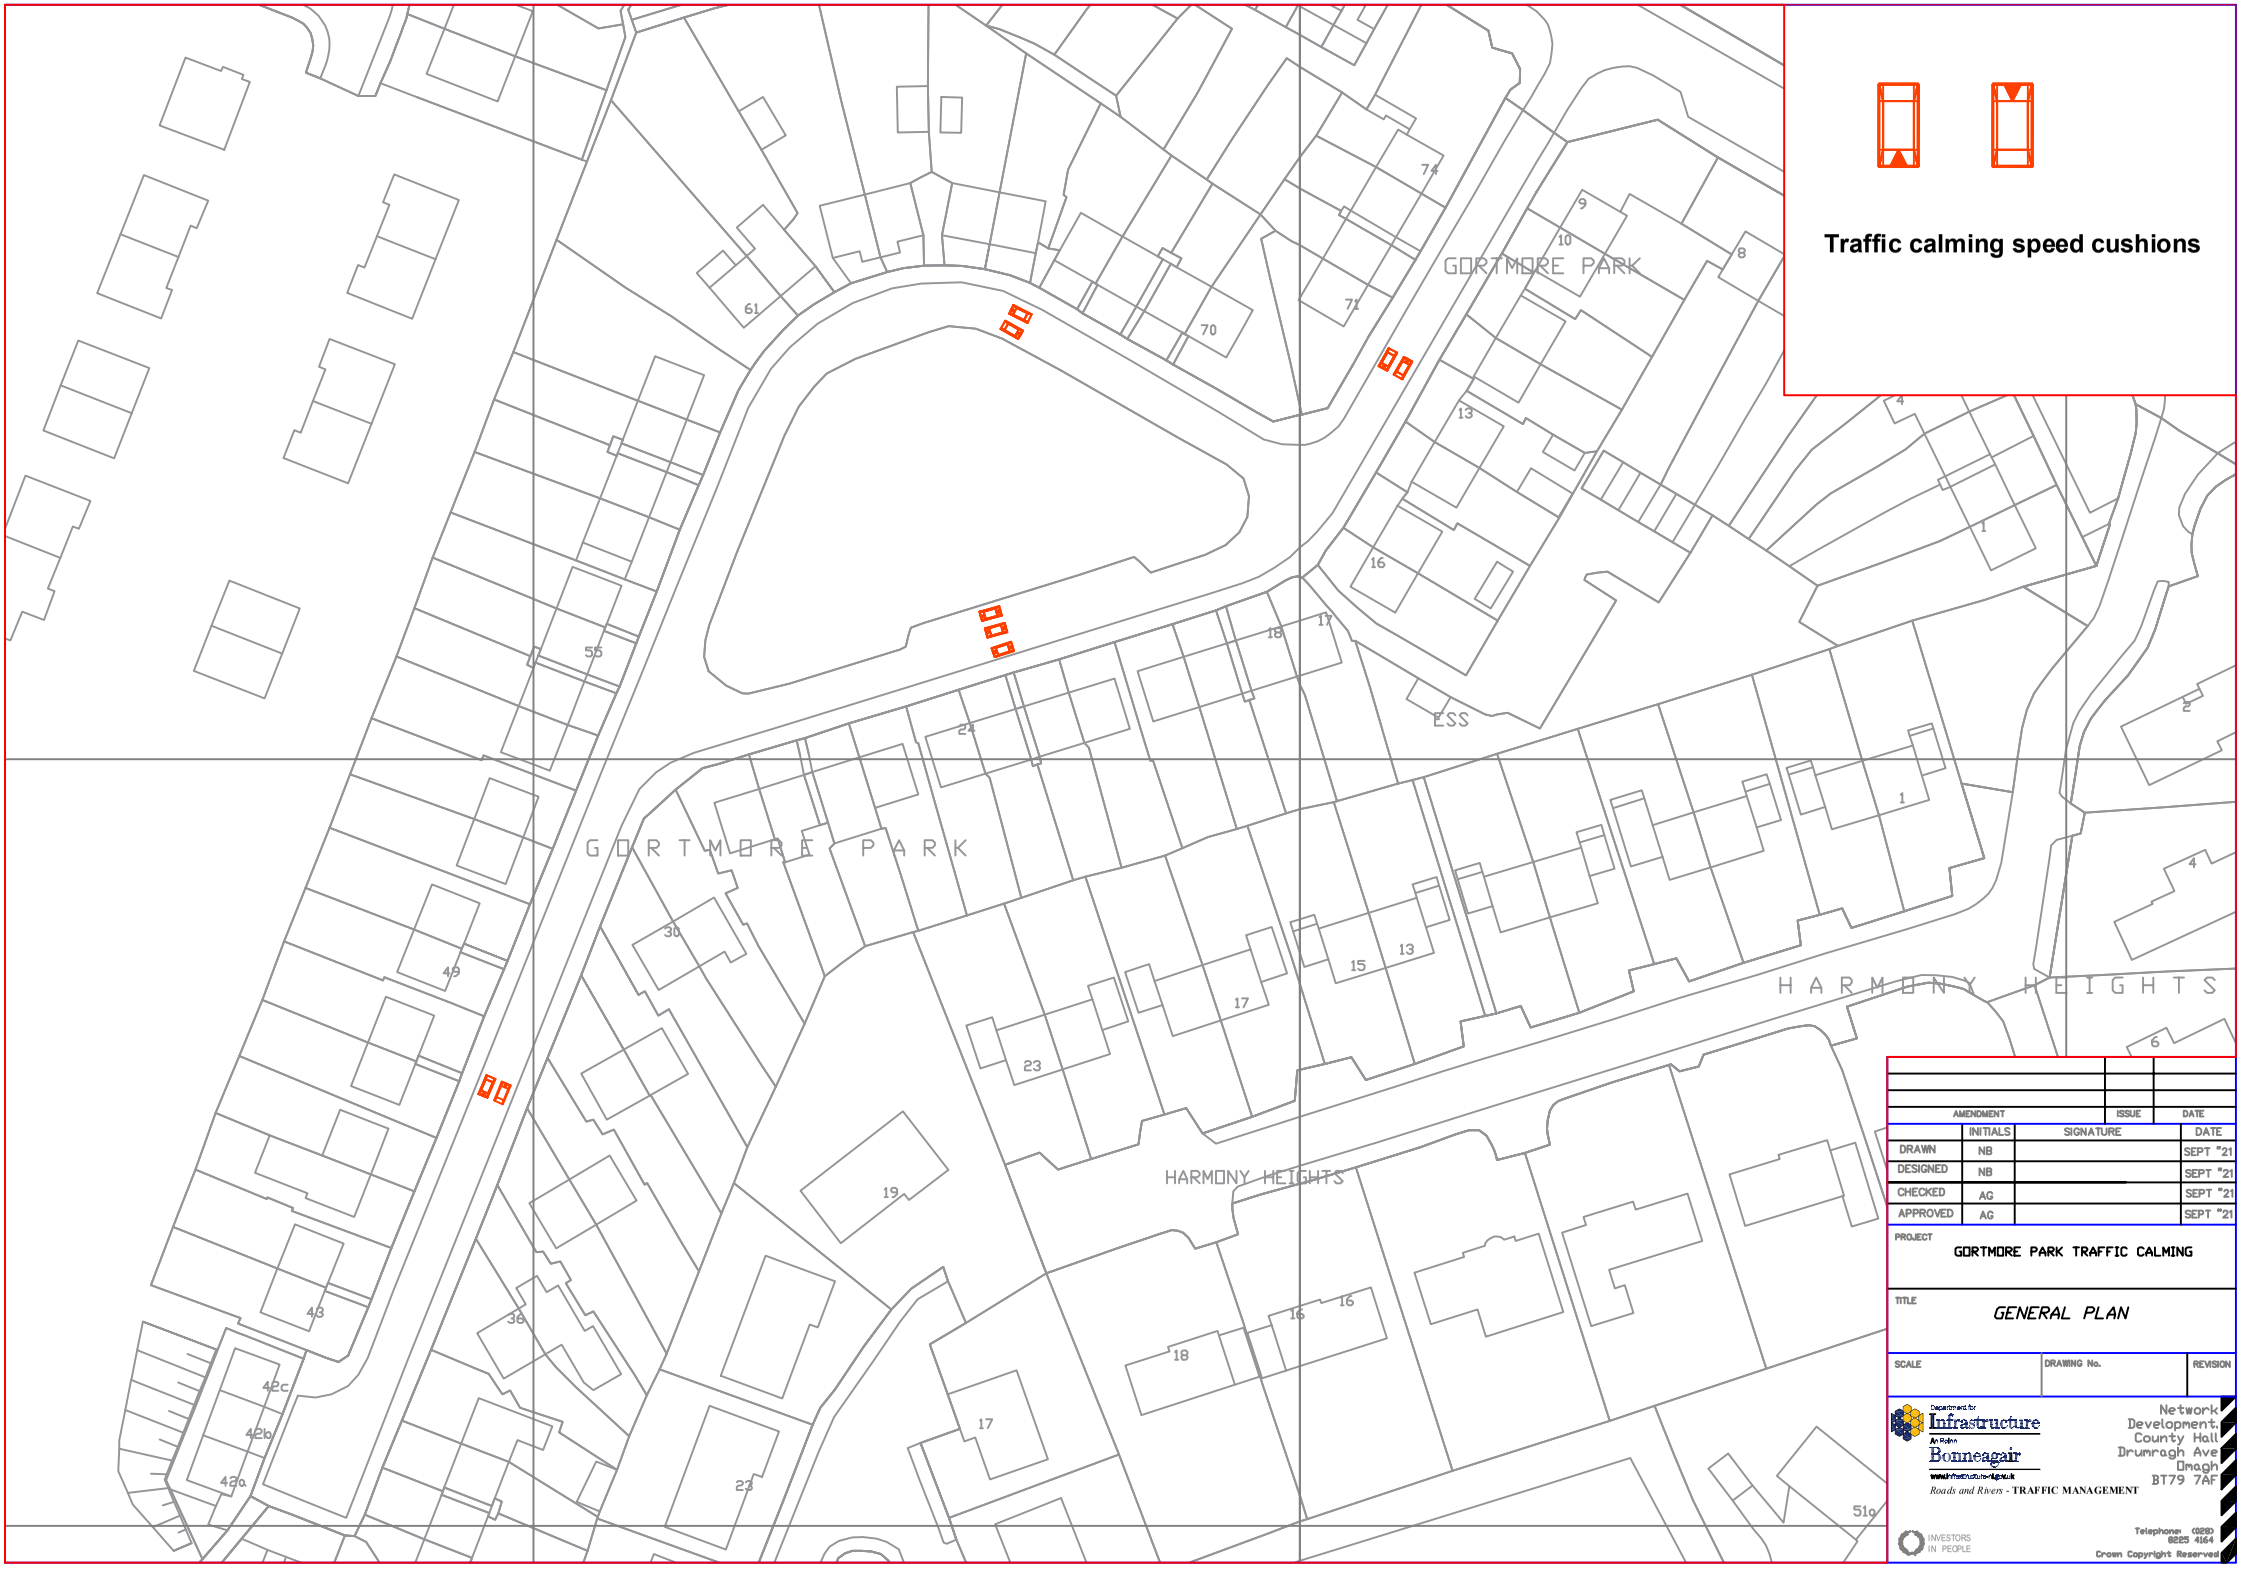

AMENDMENT	ISSUE	DATE

	INITIALS	SIGNATURE	DATE
DRAWN	NB		SEPT '21
DESIGNED	NB		SEPT '21
CHECKED	AG		SEPT '21
APPROVED	AG		SEPT '21

PROJECT

GORTMORE PARK TRAFFIC CALMING

TITLE

GENERAL PLAN

SCALE	DRAWING No.	REVISION

Department for Infrastructure
An Roinn Bonneagair
www.infrastructure-ni.gov.uk
Roads and Rivers - TRAFFIC MANAGEMENT

Network Development, County Hall, Drumragh Ave, Omagh, BT79 7AF

Telephone (028) 8225 4164

INVESTORS IN PEOPLE

Crown Copyright Reserved