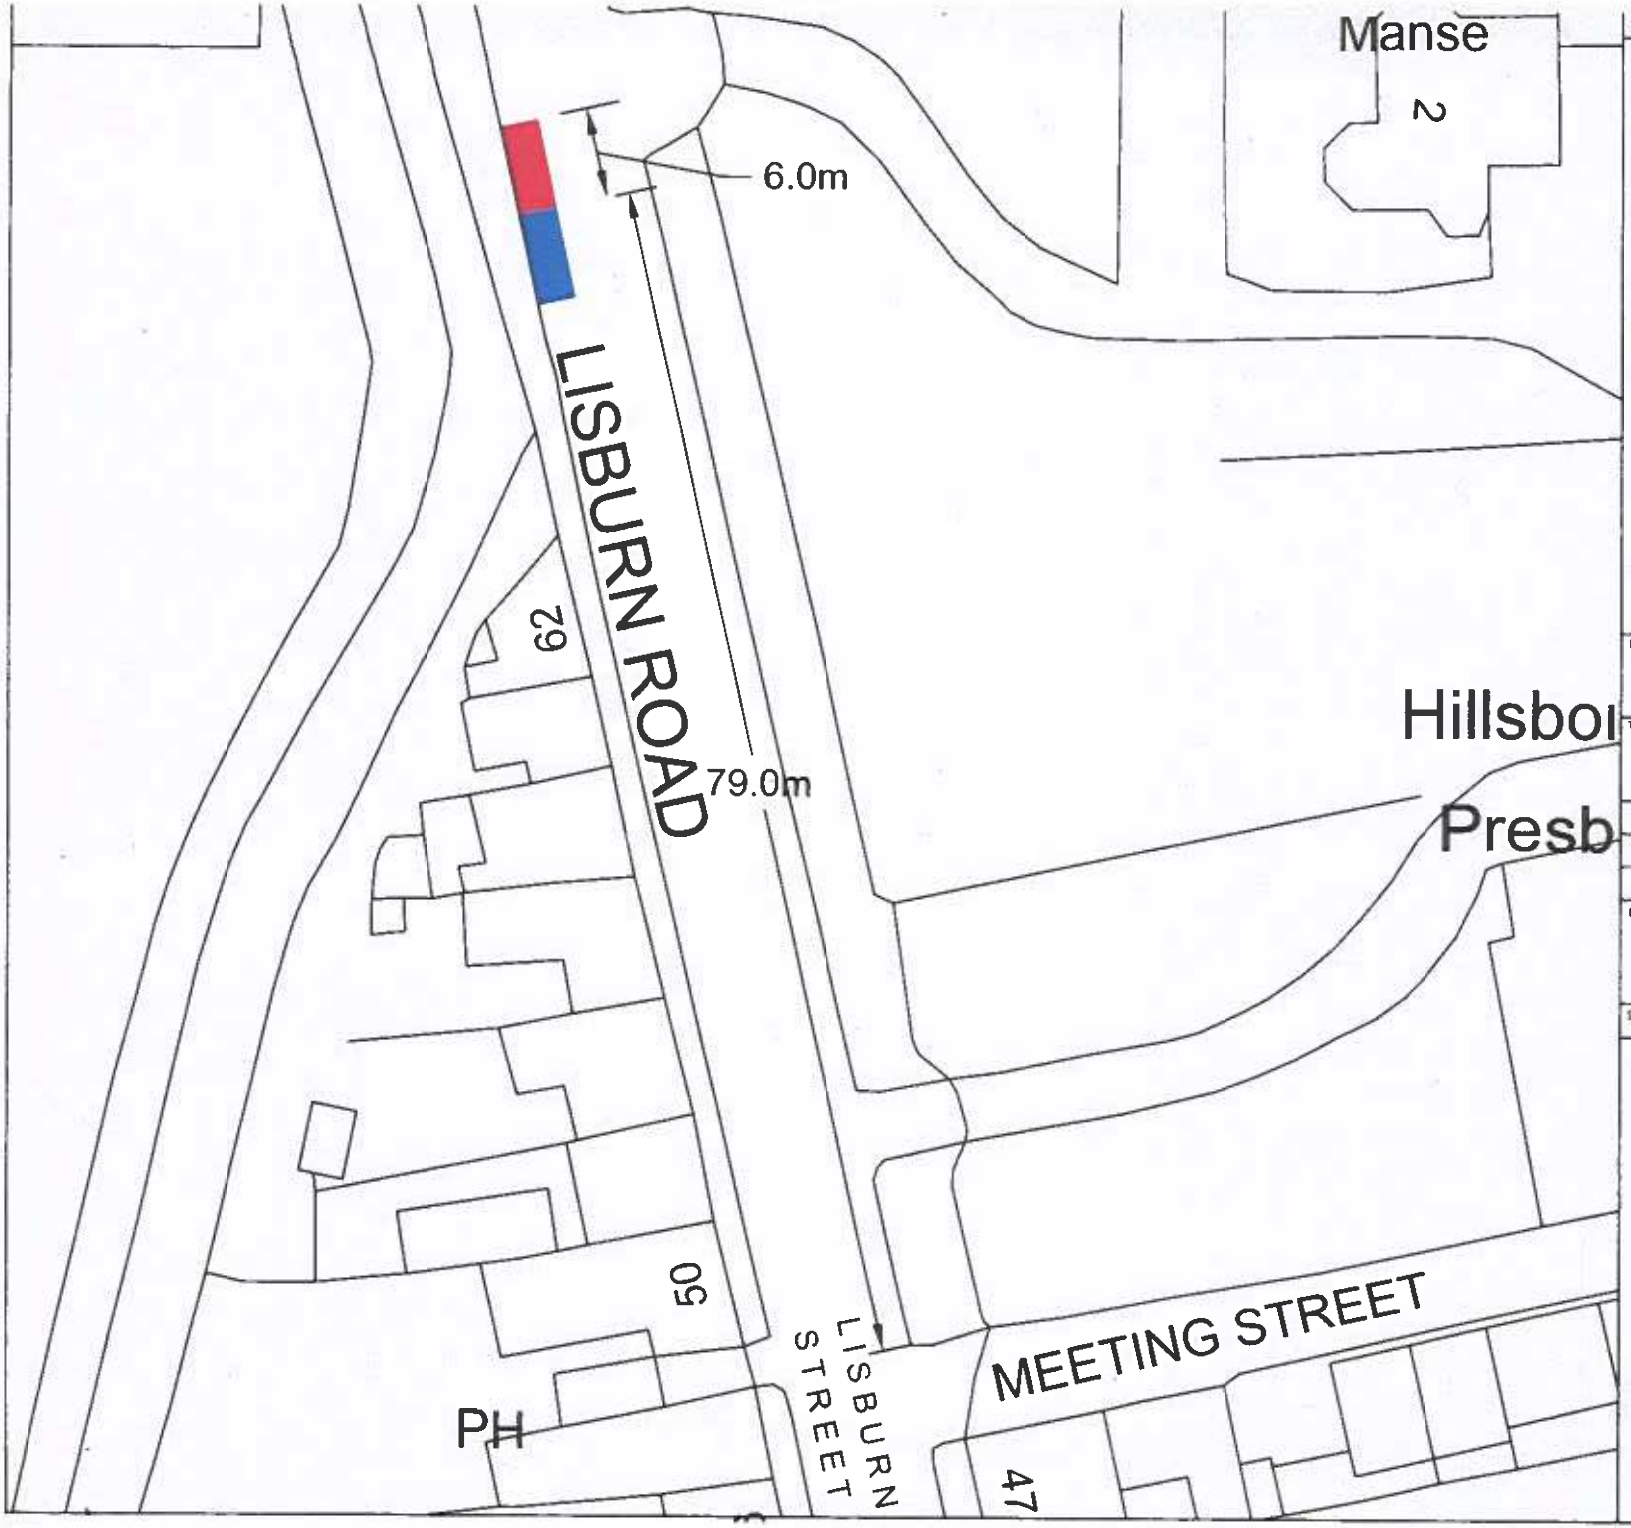

NO	REVISION	DATE

N
W E
S

Legend

- Proposed electric car bay
- Existing electric car bay

Based upon Ordance Survey of Northern Ireland's data with the permission of the controller of Her Majesty's Stationary Office. © Crown copyright and database rights NIMA ES&LA214 Unauthorised reproduction infringes © Crown copyright and may lead to prosecution or civil proceedings

Project: Lisburn Road/ Street, Hillsborough

Title: Proposed additional electric car bay (in red)

FILE NO		DESIGNED		date
DRAWN	NG	CHECKED		date 7/01/20
TRACED		APPROVED		date

Drg. No | Revision

Scales 1:500

Eastern Division
Annex 7
Castle Buildings
Stormont Estate
Belfast
BT4 3SQ

Telephone: 0300 200 7893
Textphone: 028 90540022

Department for Infrastructure
An Roinn Bonneagair
www.infrastructure-ni.gov.uk