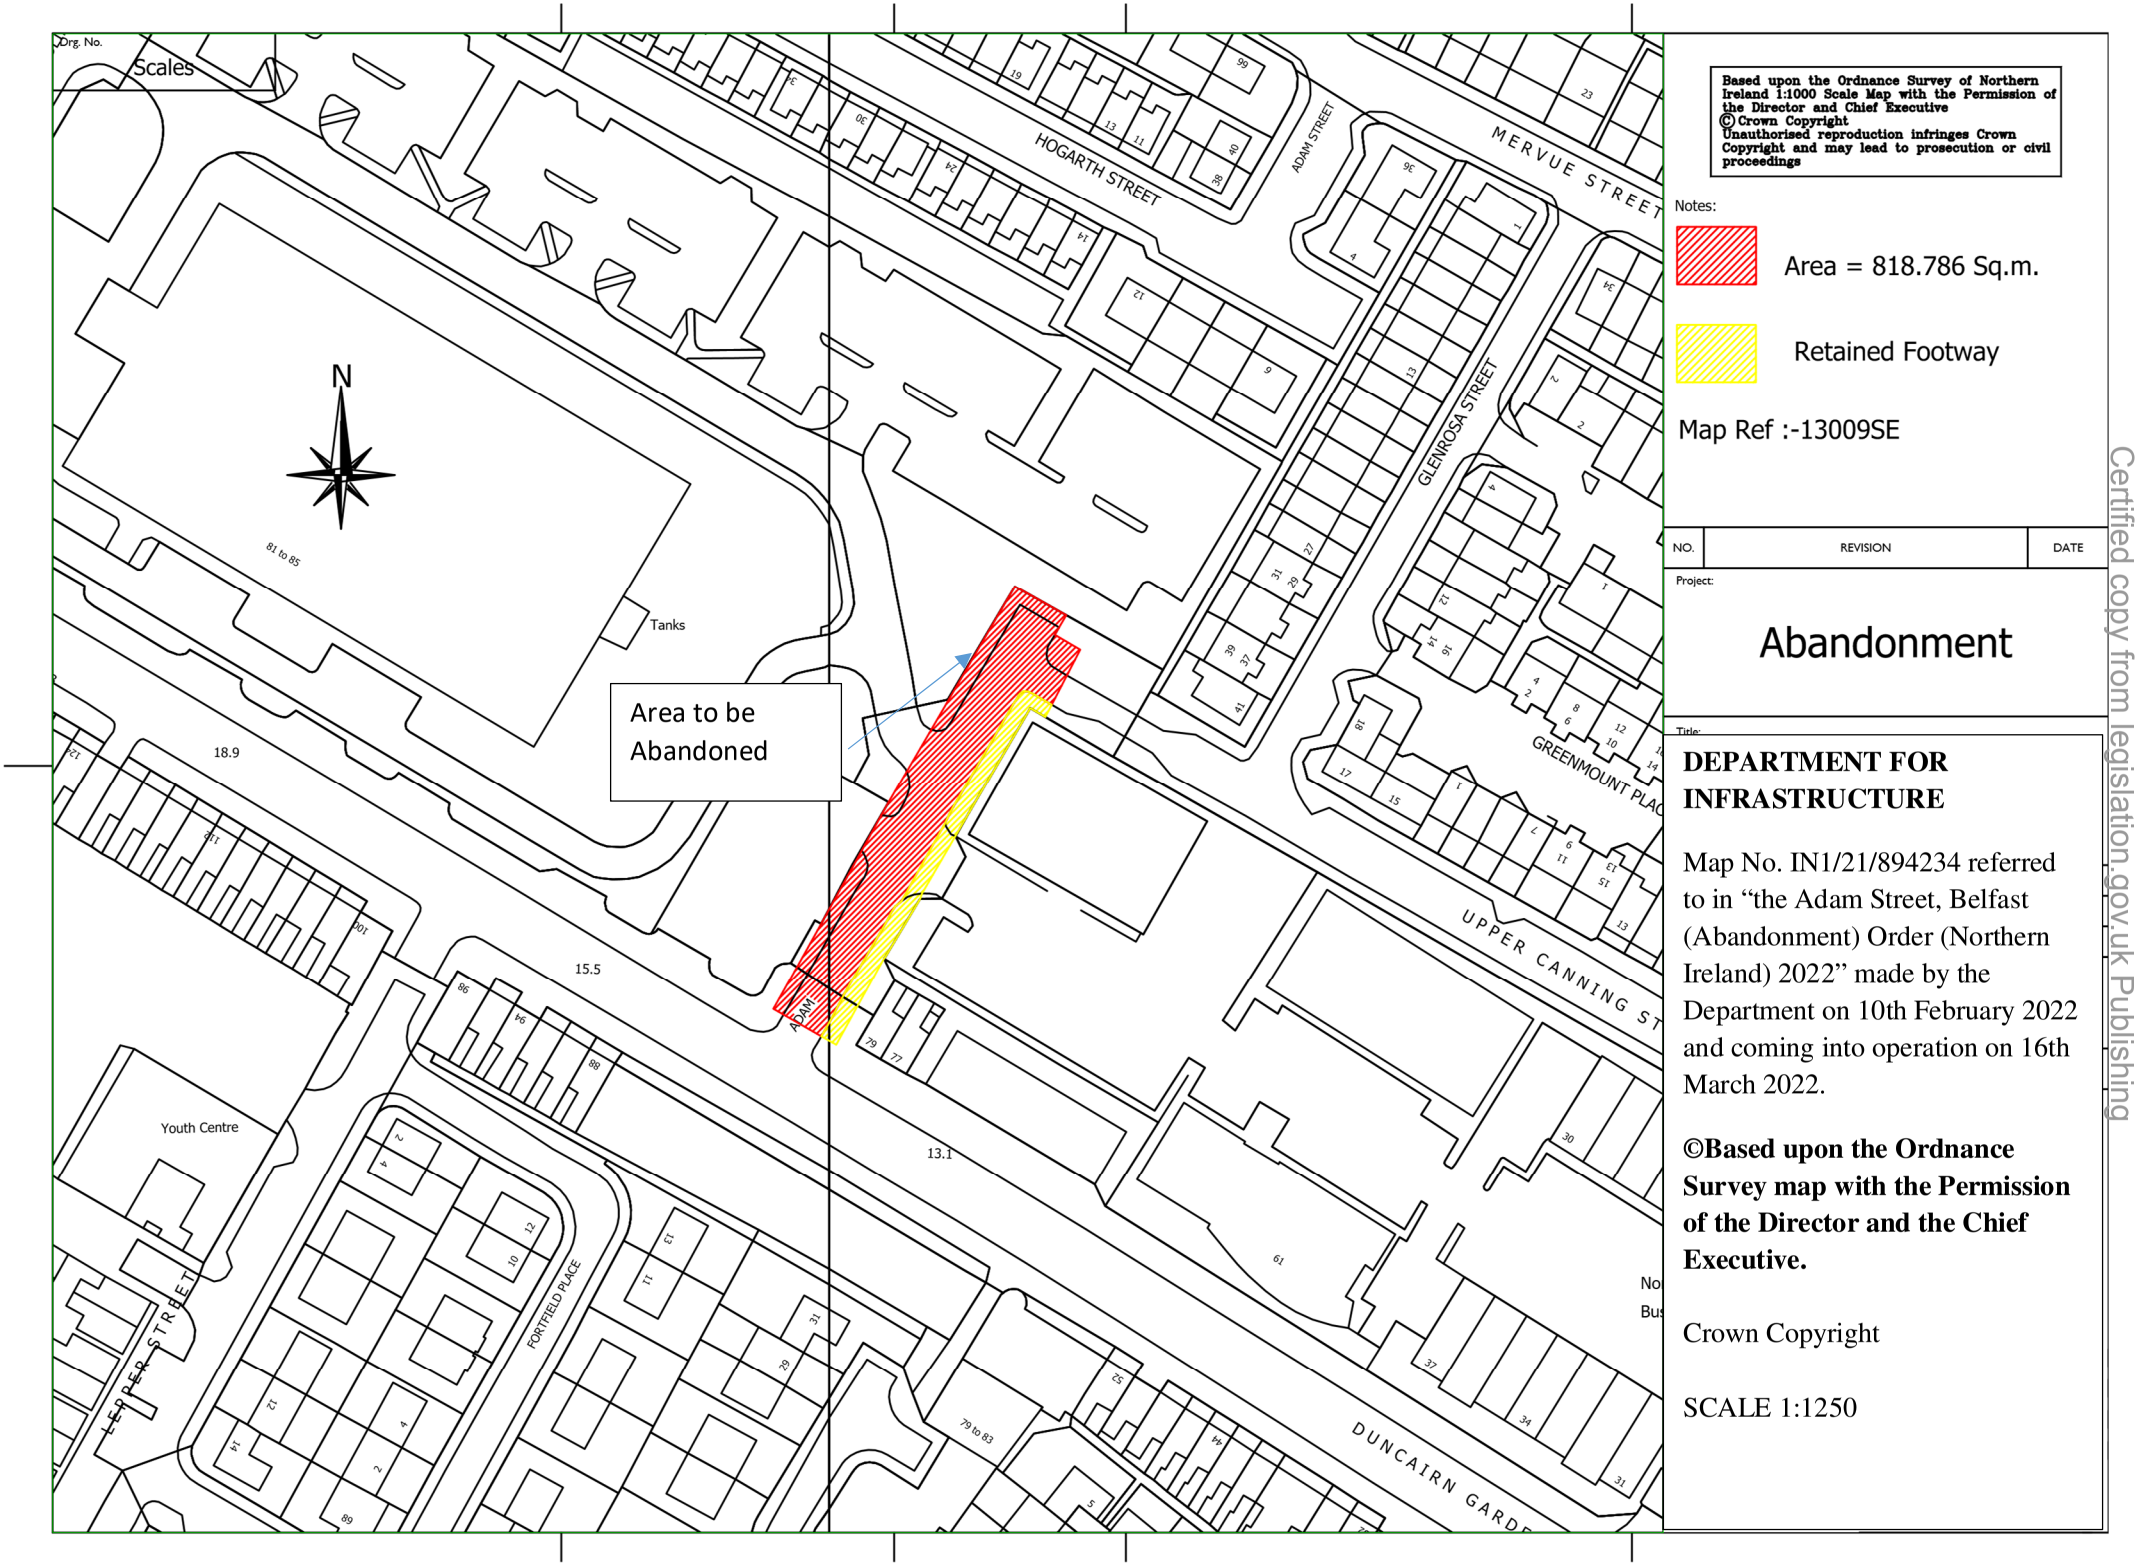

Based upon the Ordnance Survey of Northern Ireland 1:1000 Scale Map with the Permission of the Director and Chief Executive
© Crown Copyright
Unauthorised reproduction infringes Crown Copyright and may lead to prosecution or civil proceedings

Notes:

Area = 818.786 Sq.m.

Retained Footway

Map Ref :-13009SE

NO.	REVISION	DATE

Project:

Abandonment

Title:

DEPARTMENT FOR INFRASTRUCTURE

Map No. IN1/21/894234 referred to in "the Adam Street, Belfast (Abandonment) Order (Northern Ireland) 2022" made by the Department on 10th February 2022 and coming into operation on 16th March 2022.

©Based upon the Ordnance Survey map with the Permission of the Director and the Chief Executive.

Crown Copyright

SCALE 1:1250

Certified copy from legislation.gov.uk Publishing