Drg. No.

NO.	REVISION	DATE

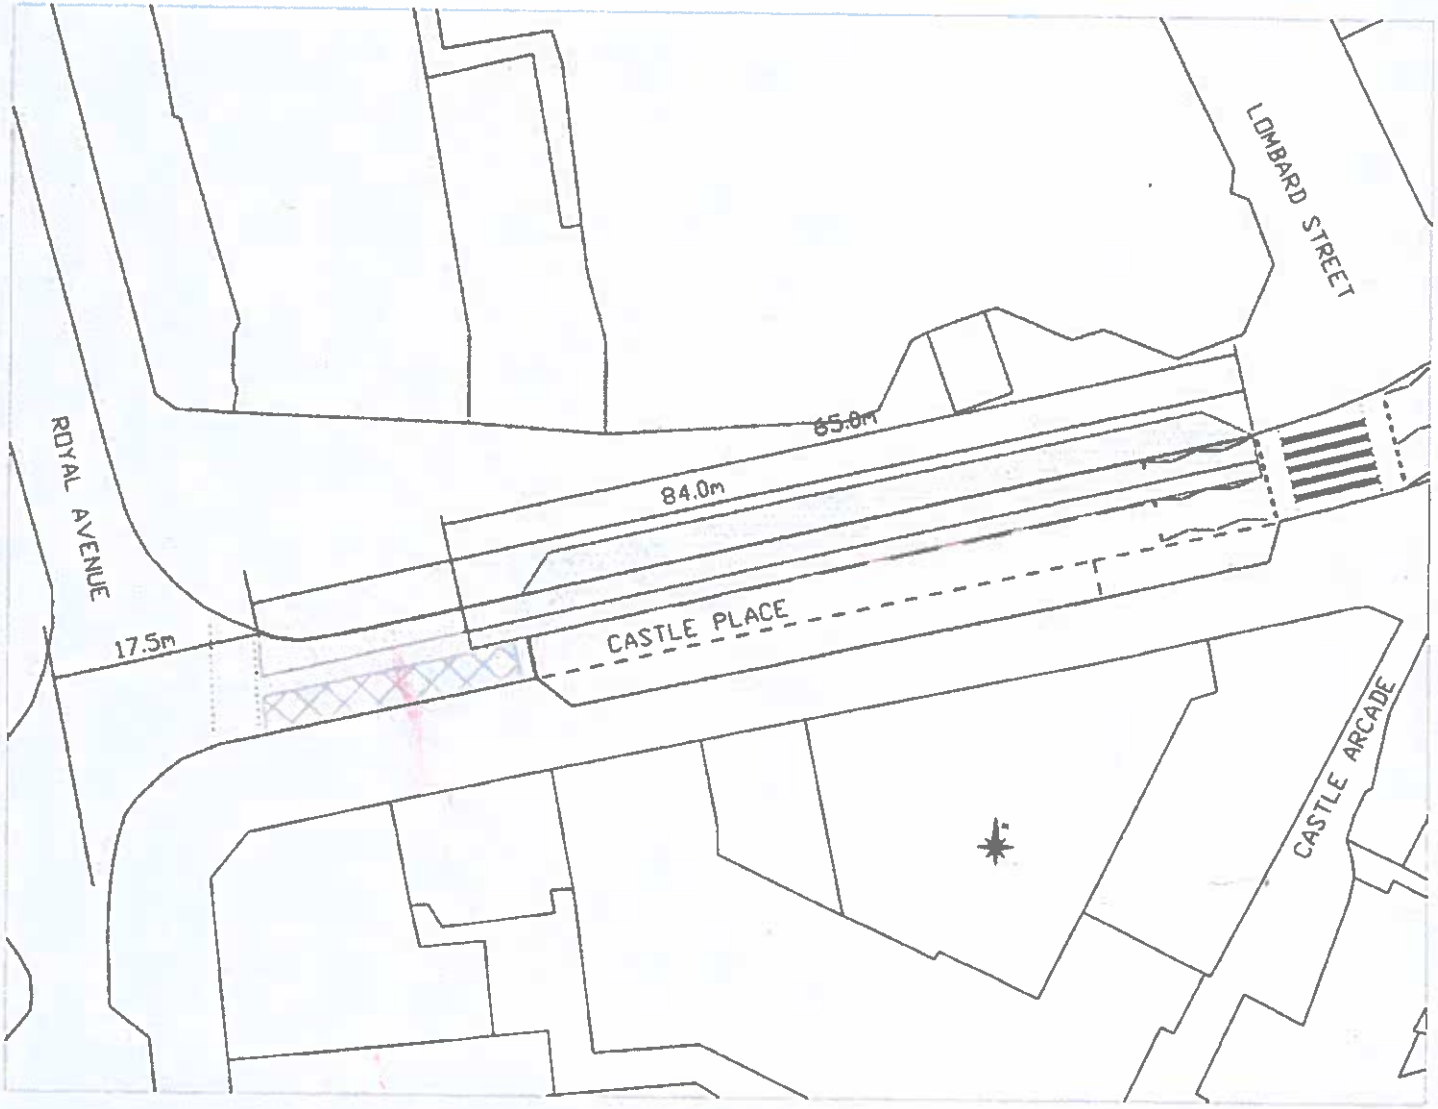

Area of lay-by to be closed and changed to footway marked....
Temporary cycle lane marked....
Buffer area adjacent to cycle lane for planters etc marked....

Based upon Ordnance Survey of Northern Ireland s data with the permission of the controller of Her Majesty s Stationery Office © Crown copyright and database rights NIMA ES&LA214 Unauthorised reproduction infringes © Crown copyright and may lead to prosecution or civil proceedings

Project: CASTLE PLACE BELFAST

Title: PROVISION OF TEMPORARY CYCLE LANE

FILE NO.		DESIGNED		date
DRAWN		CHECKED		date
TRACED		APPROVED		date
Drg. No.				Revision
Scales				

Eastern Division
Annex 7
Castle Buildings
Stormont Estate
Belfast
BT4 3SQ

Telephone: 0300 200 7893
Textphone: 028 90540022

Department for Infrastructure
an Roinn Bonneagair