General Notes:

Contractor to ensure all dimensions are checked on-site prior to works commencing, discrepancies to be notified to Gray Design Ltd

This Material is Crown Copyright and is reproduced with the permission of Land & Property Services under delegated authority
from the controller of Her Majestys Stationery Office, c©Crown Copyright and database rights Licence No. 2501

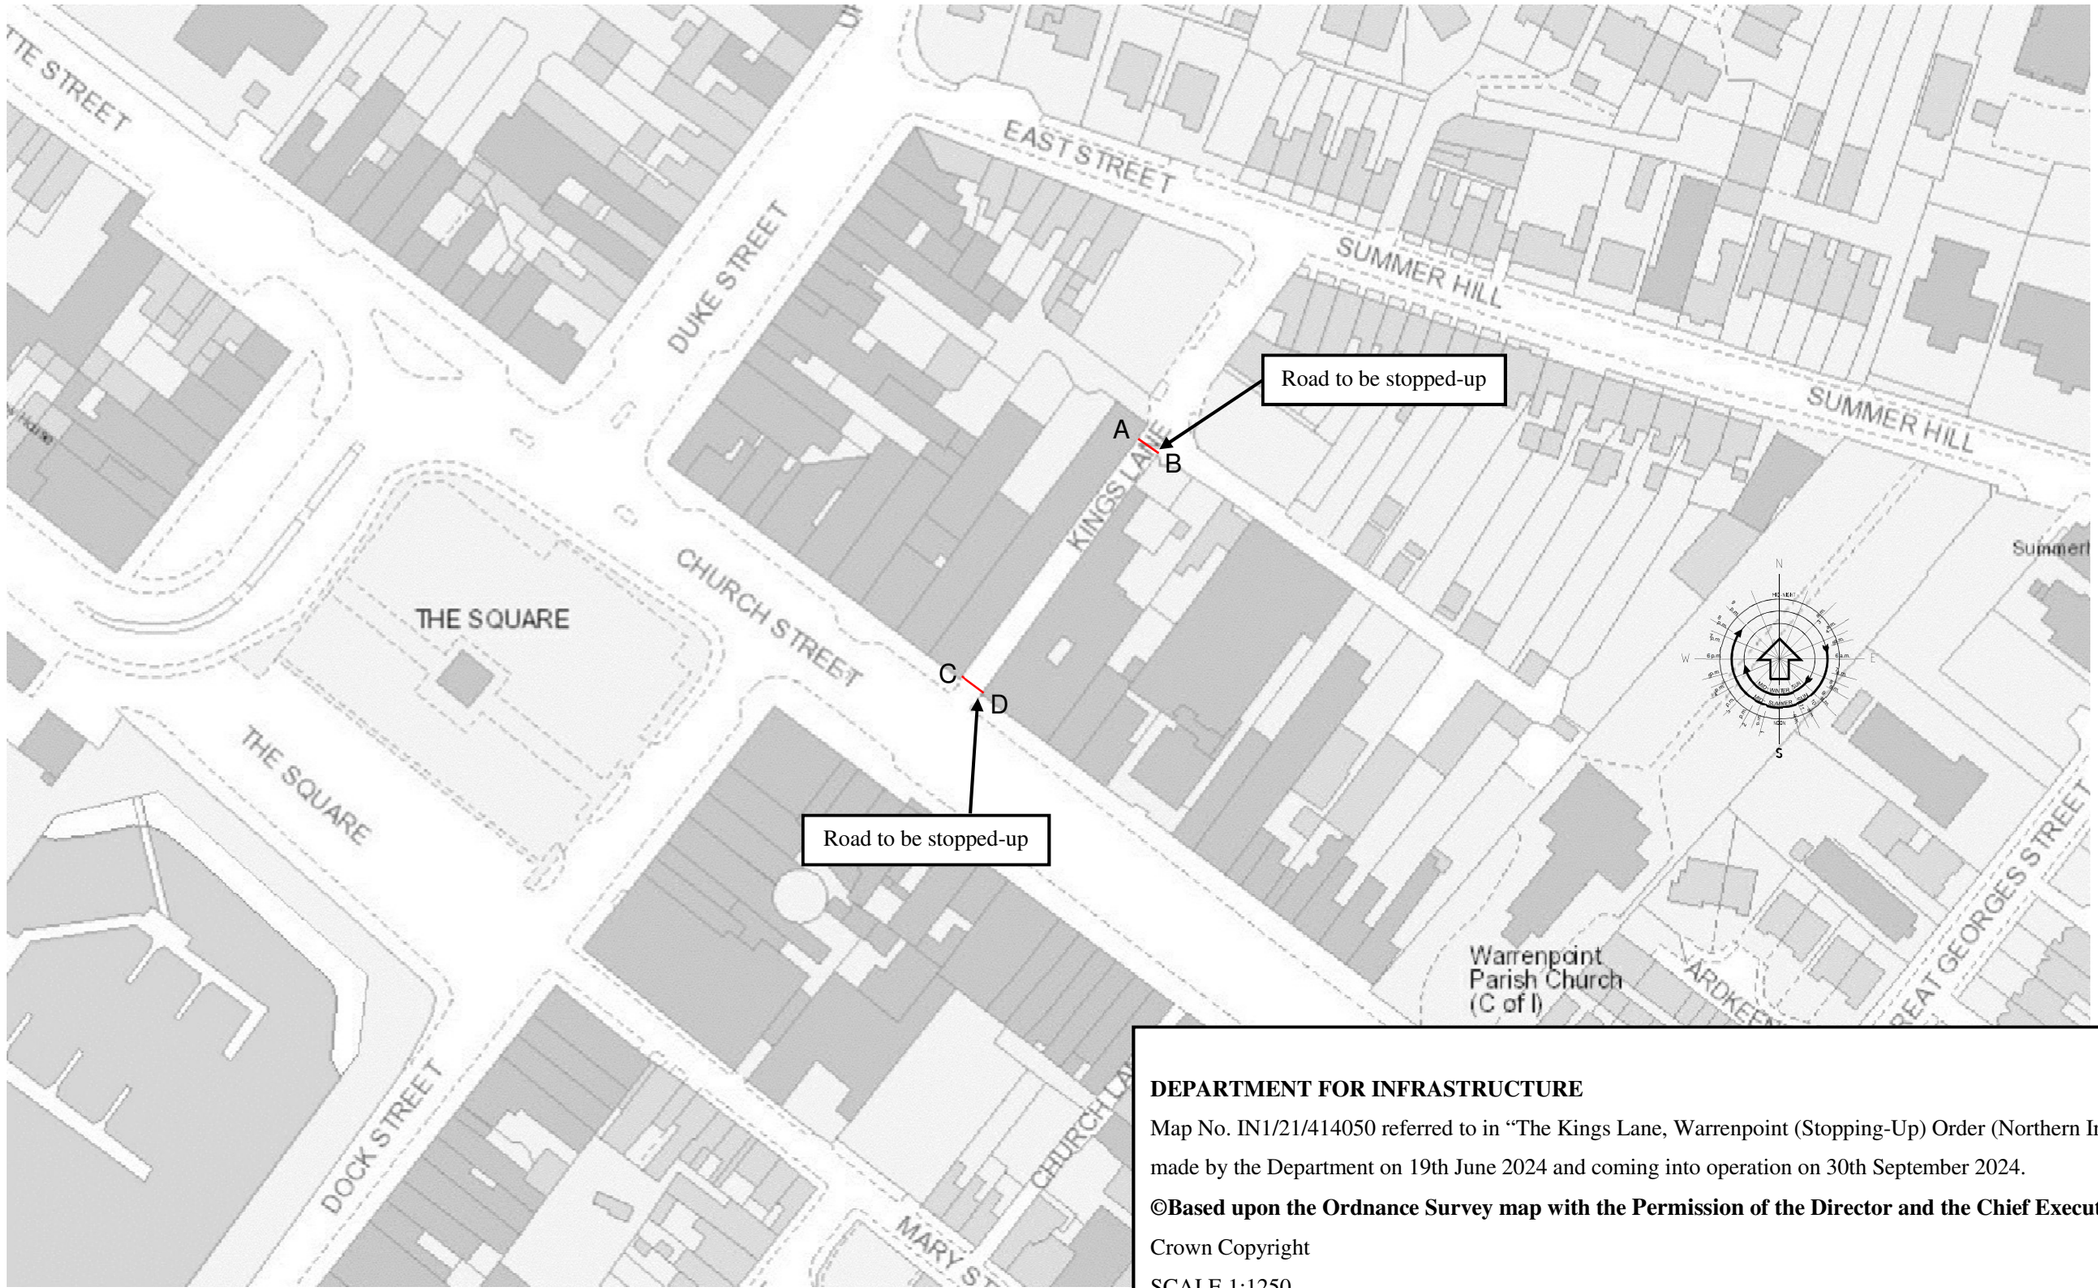

DEPARTMENT FOR INFRASTRUCTURE

Map No. IN1/21/414050 referred to in "The Kings Lane, Warrenpoint (Stopping-Up) Order (Northern Ireland) 2024" made by the Department on 19th June 2024 and coming into operation on 30th September 2024.

©Based upon the Ordnance Survey map with the Permission of the Director and the Chief Executive.

Crown Copyright

SCALE 1:1250

Certified copy from legislation.gov.uk Publishing