PROPOSED WAITING RESTRICTIONS CASTLE STREET DROMORE. NO WAITING MONDAY - FRIDAY 8:30am - 6:15pm LOADING & UNLOADING PERMITTED

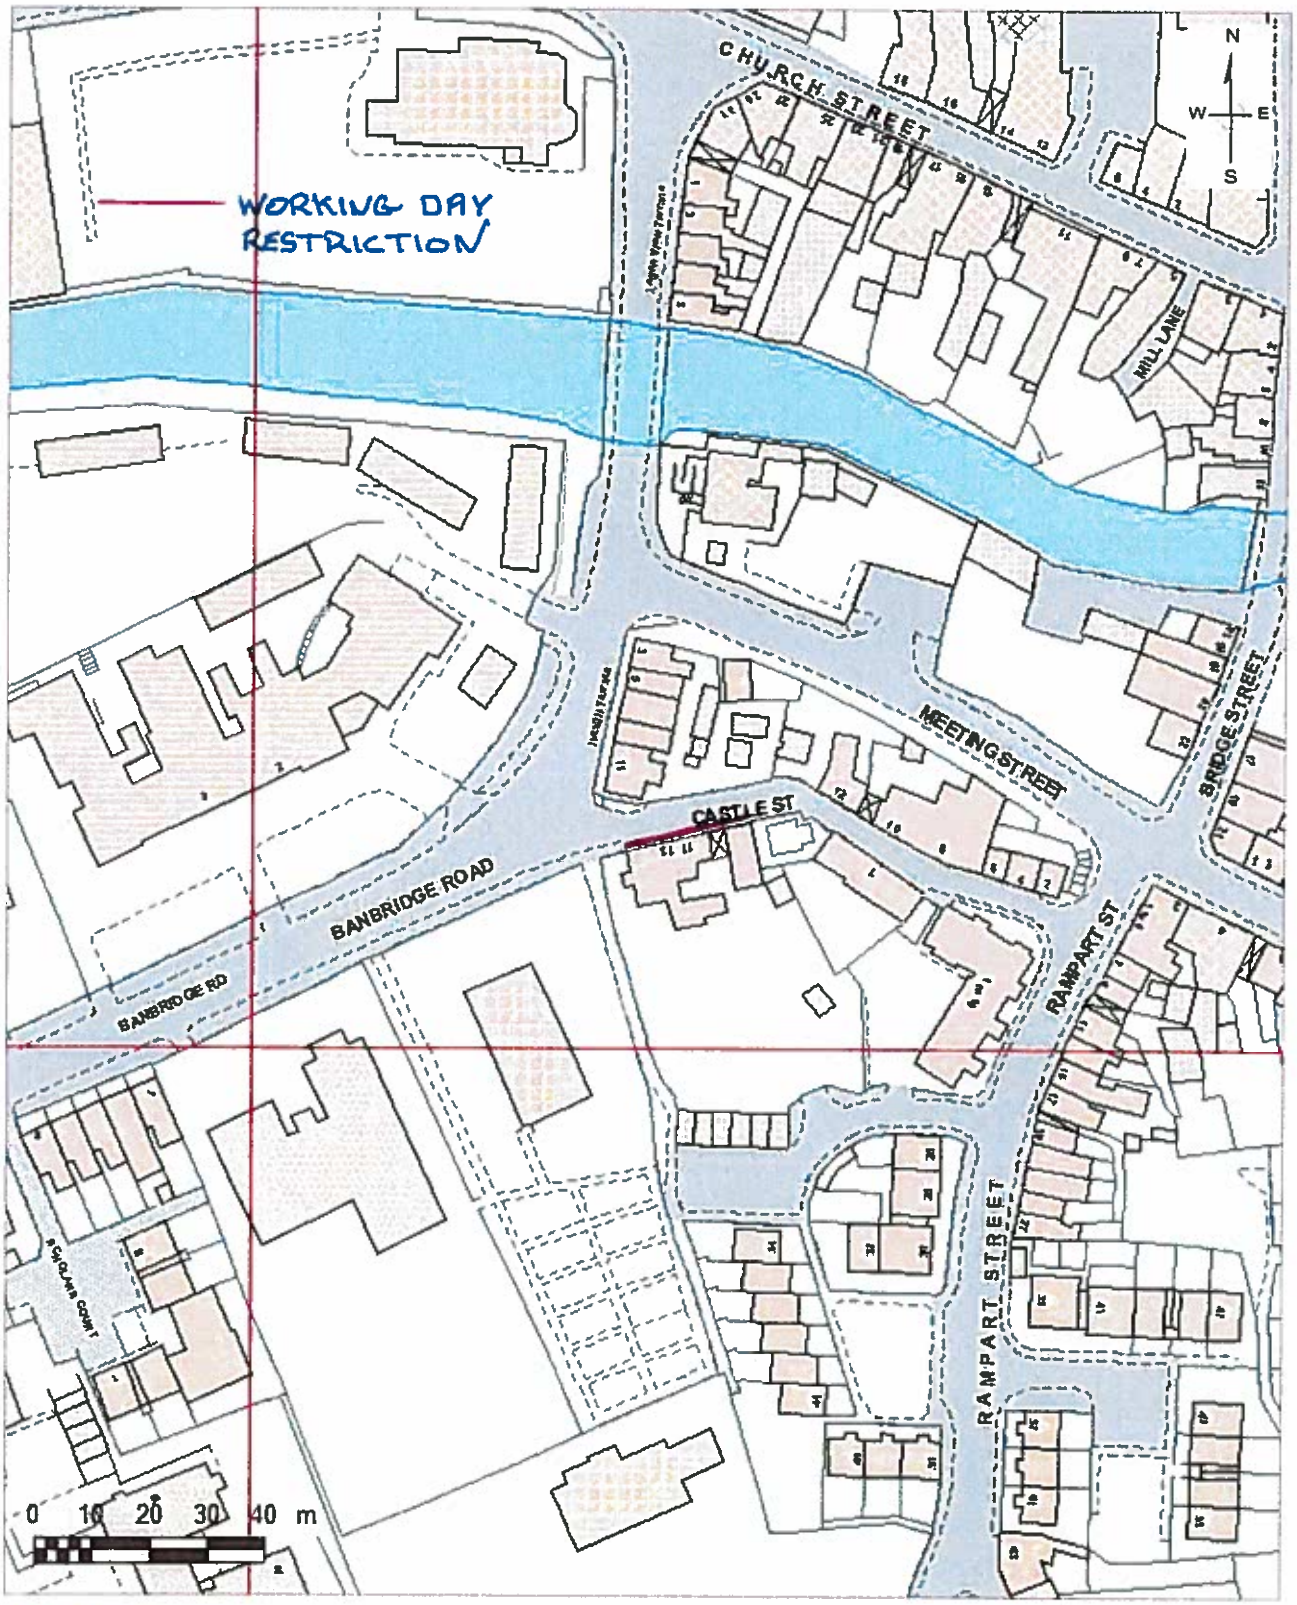

Department for Infrastructure

Scale: 1:1250

Date: 7th November 2016

Coords: x 320034.31

y 353180.55

This material is based upon Crown Copyright and is reproduced with the permission of Land and Property Services under delegated authority from the Controller of Her Majesty's Stationery Office. © Crown copyright and database rights NIMA ES&LA214